Mill Street, Eastleigh

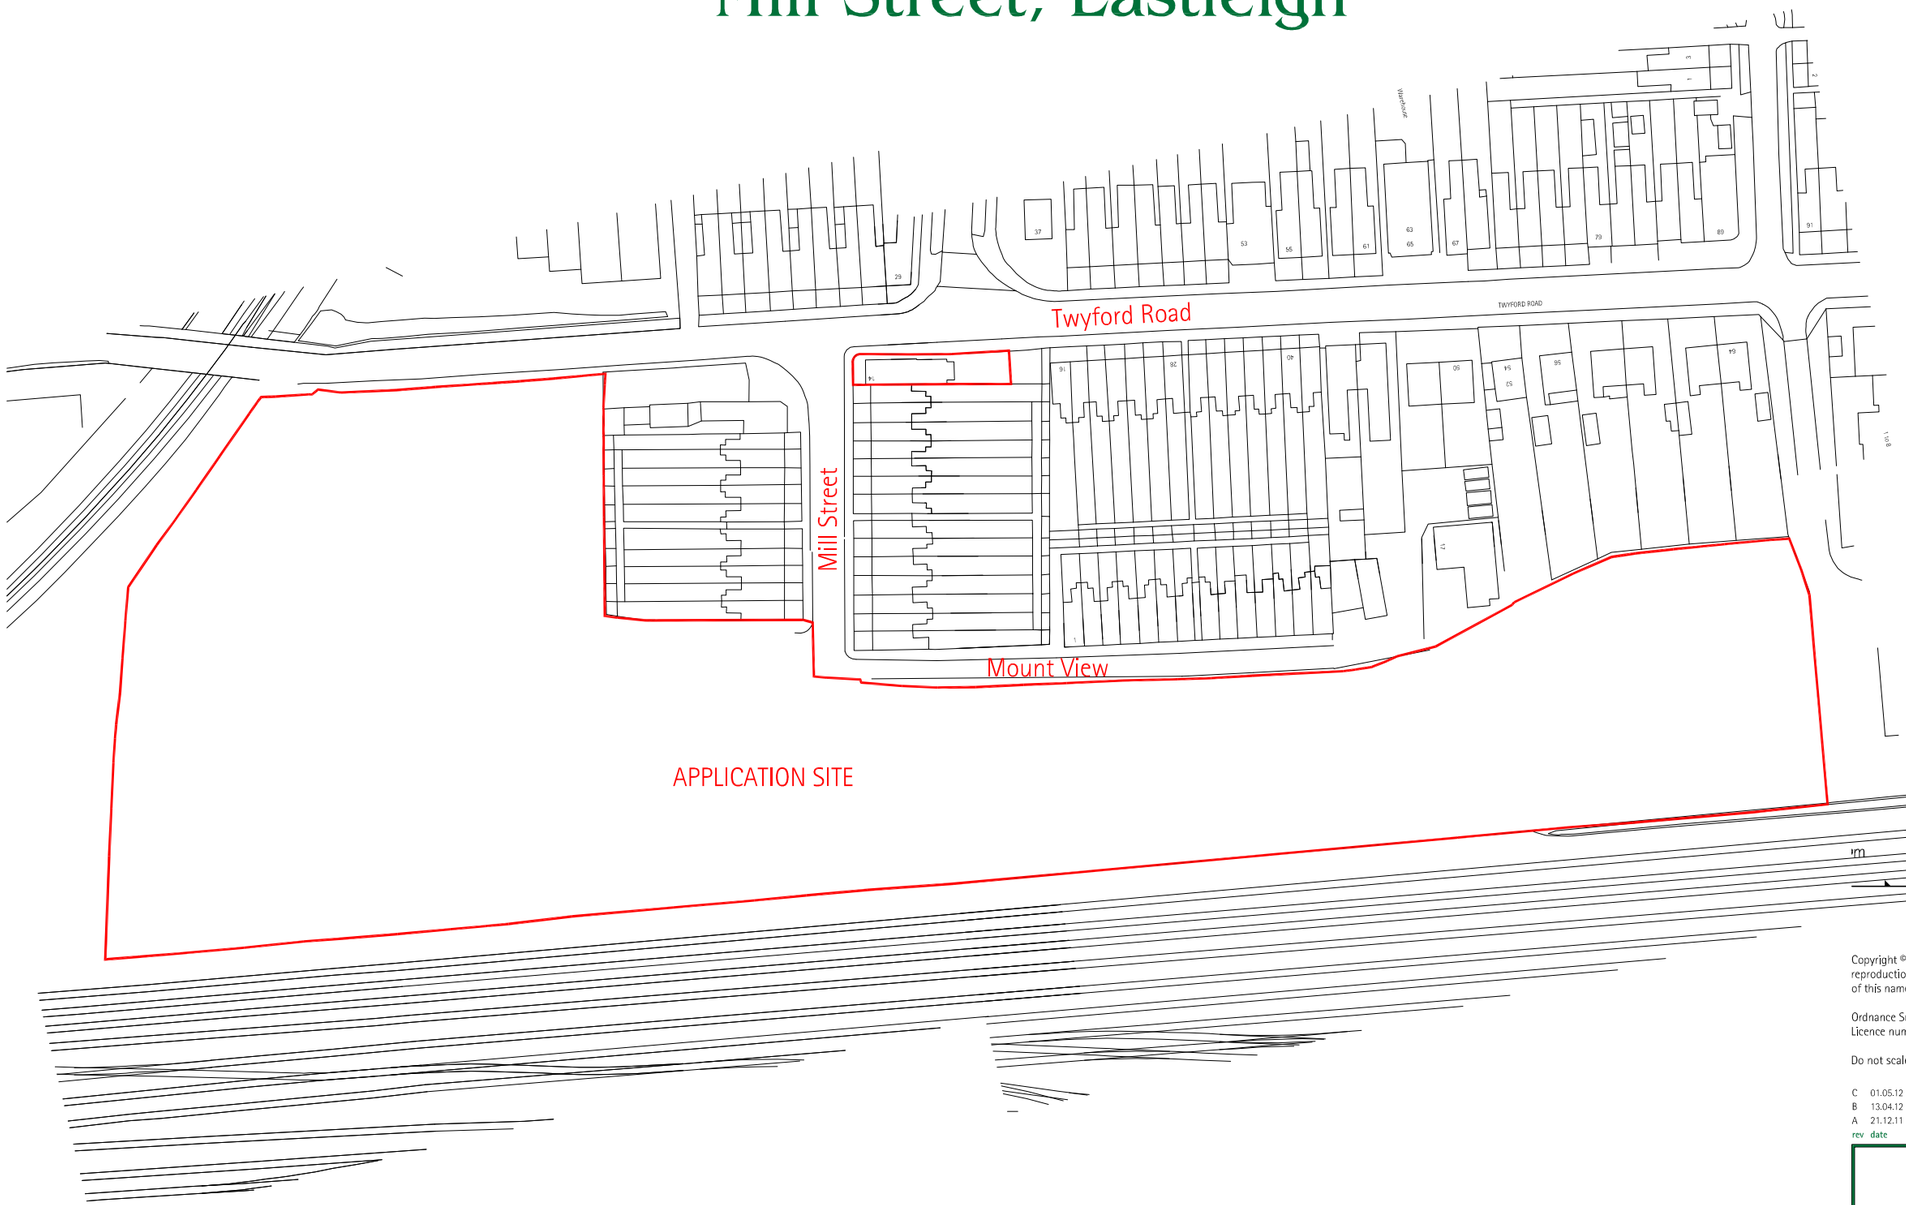

Reference: 1:1250

Copyright © 2011 DHA Architecture Ltd. All rights reserved. Limited reproduction and distribution permitted for the sole purpose of the planning of this named development only.

Ordnance Survey data © Crown Copyright. All rights reserved. Licence number 100042157.

Do not scale other than for Local Authority Planning purposes.

rev	date	by	details
C	01.05.12	JeH	Redline amended tj include Mill Street Spur.
B	13.04.12	JeH	Redline to Mount View amended.
A	21.12.11	JeH	Redline to 14 Twyford Road amended.

Taylor Wimpey

Mill Street
Eastleigh

Location Plan

date 06.12.11
scale 1 : 1250 @ A3
checked by PI drawn by JeH

no. 006086-WIM-S-07 rev. C

DHA architecture
DHA Architecture Ltd, Brooklands Farm Business Park, Bottle Lane, Binfield, Berks. RG42 5QX
tel: 0118 934 9666 fax: 0118 934 9665