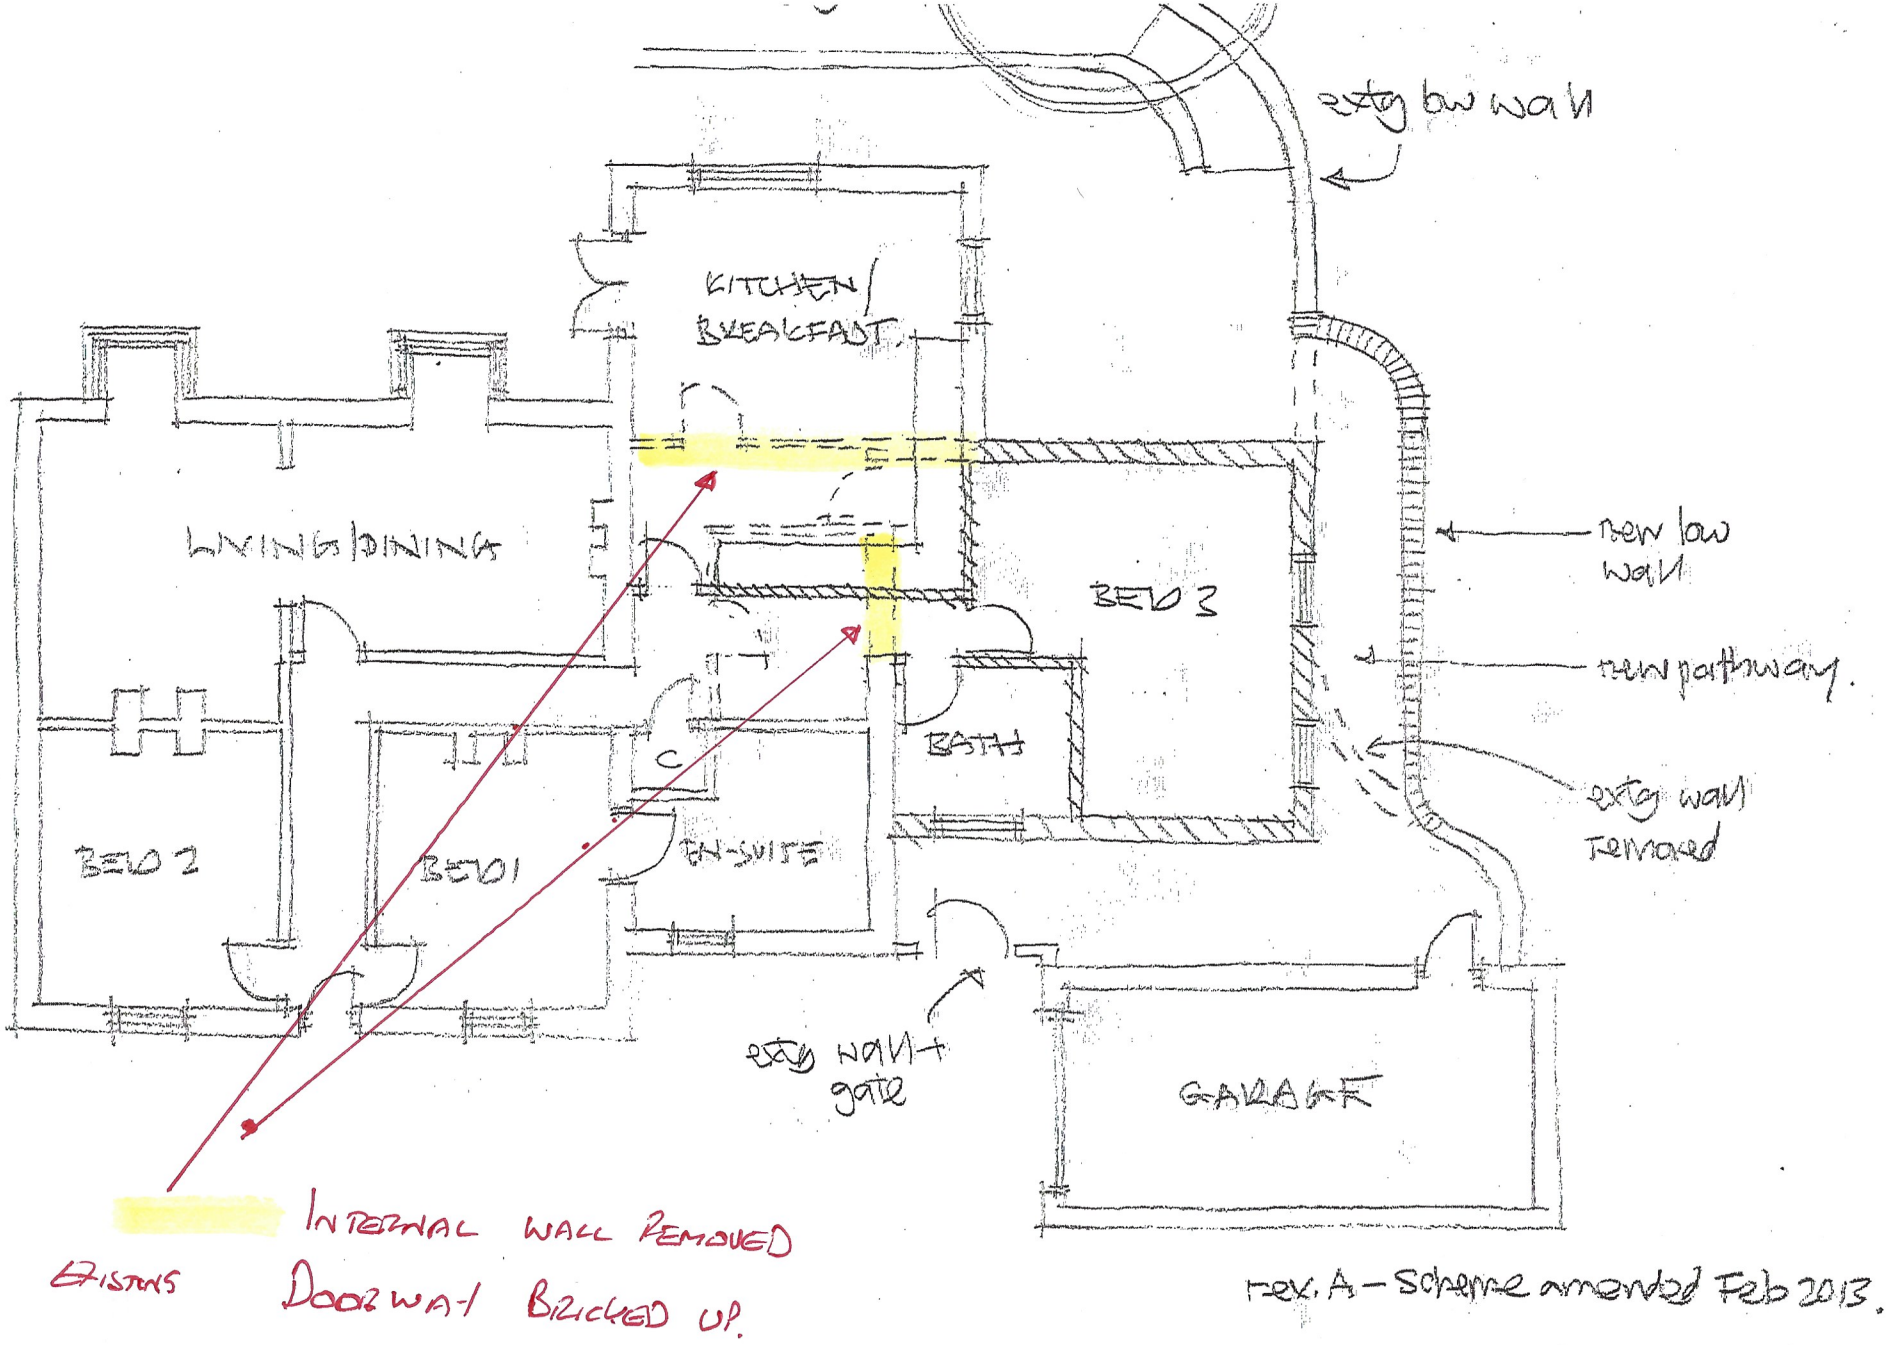

rev. A – Scheme amended Feb 2013.

Rosewood cottage
scale 1:100 at A4. dwg 470/01A