


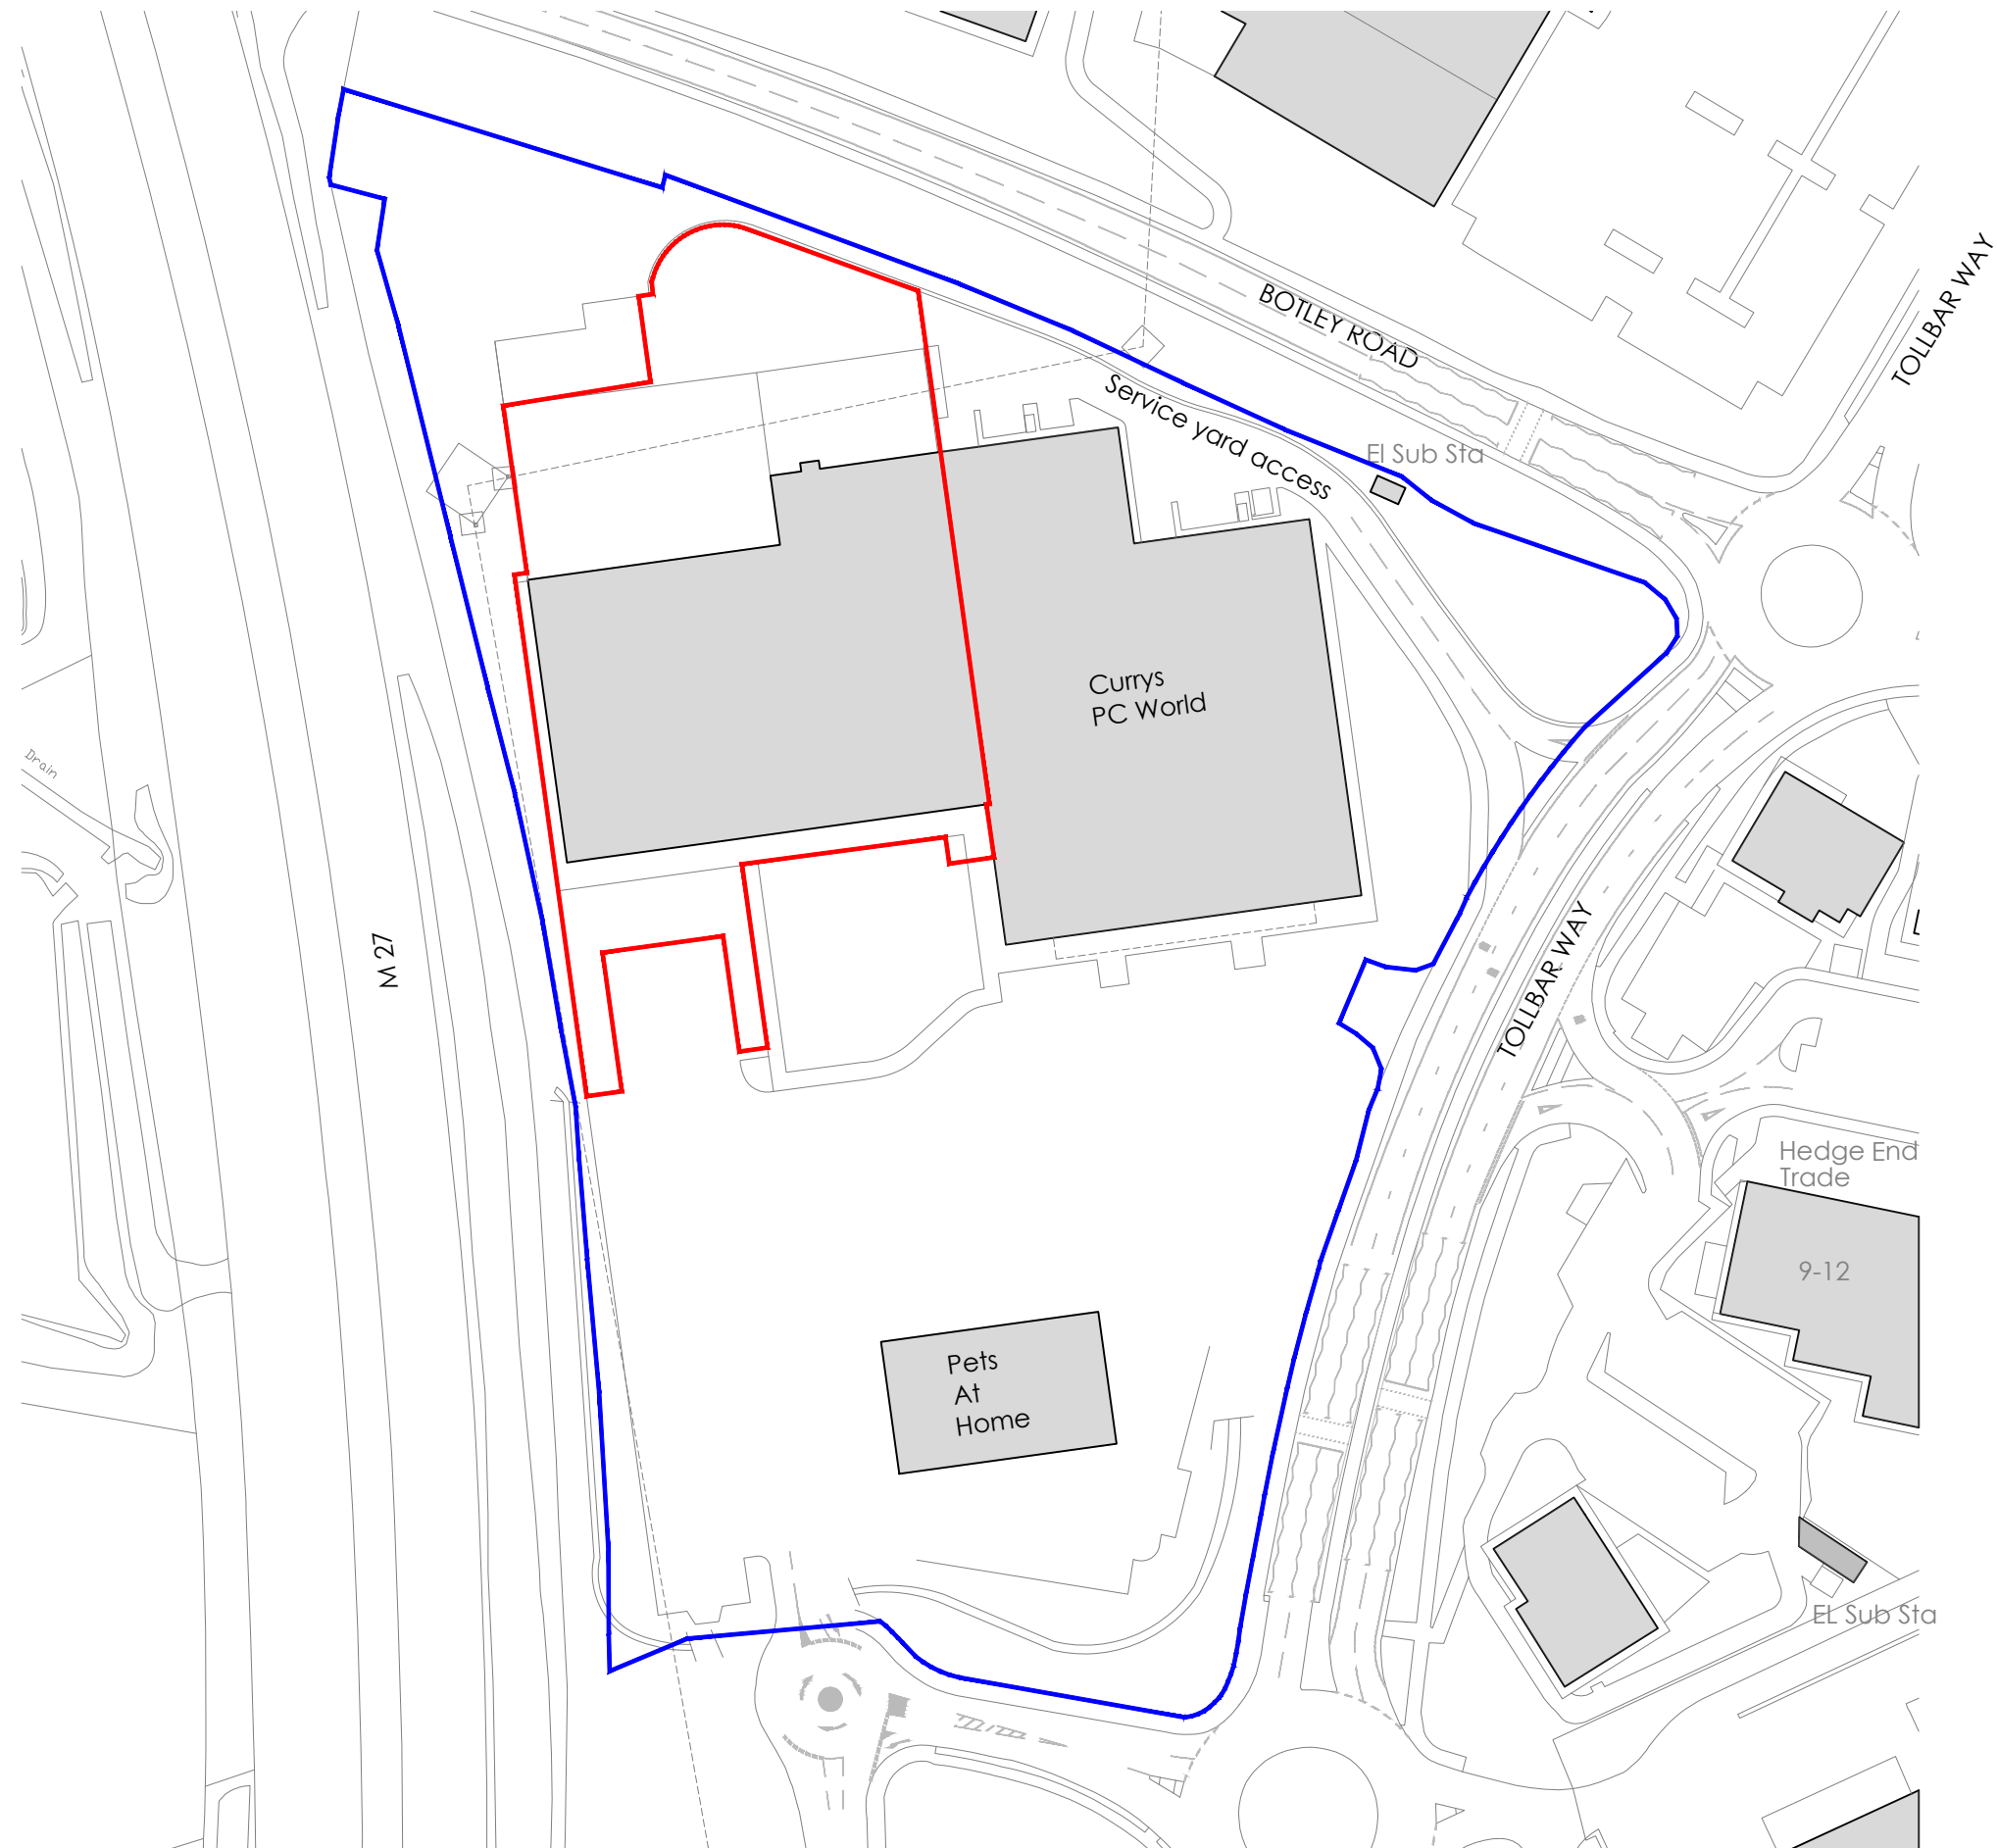

Key:

Application 1 boundary

Land in applicant's ownership

Second Floor
Lion House
3 Plough Yard
EC2A 3LP
033 3311 0221
black-architecture.com

NORTH

0

10m

20m

40m

60m

This drawing is not to be scaled. Any errors or discrepancies should be reported to the architect as soon as they are discovered.
All information ©2015 Black Architecture Limited.

Notes:
OS Data:
Serial number: 169300
Crown copyright and database right 2019
Ordnance Survey licence 100048957
Reproduction in whole or in part is prohibited
without the prior permission of Ordnance Survey

Revision	Date	Amended By	Details

Hedge End 2

Application 1
Site location plan

PLANNING			
Drawn	Checked	Date	Scale
TN	SB	20.08.2019	1:1250@A3
Project	Reference	Number	Revision
0491	PL	001	