



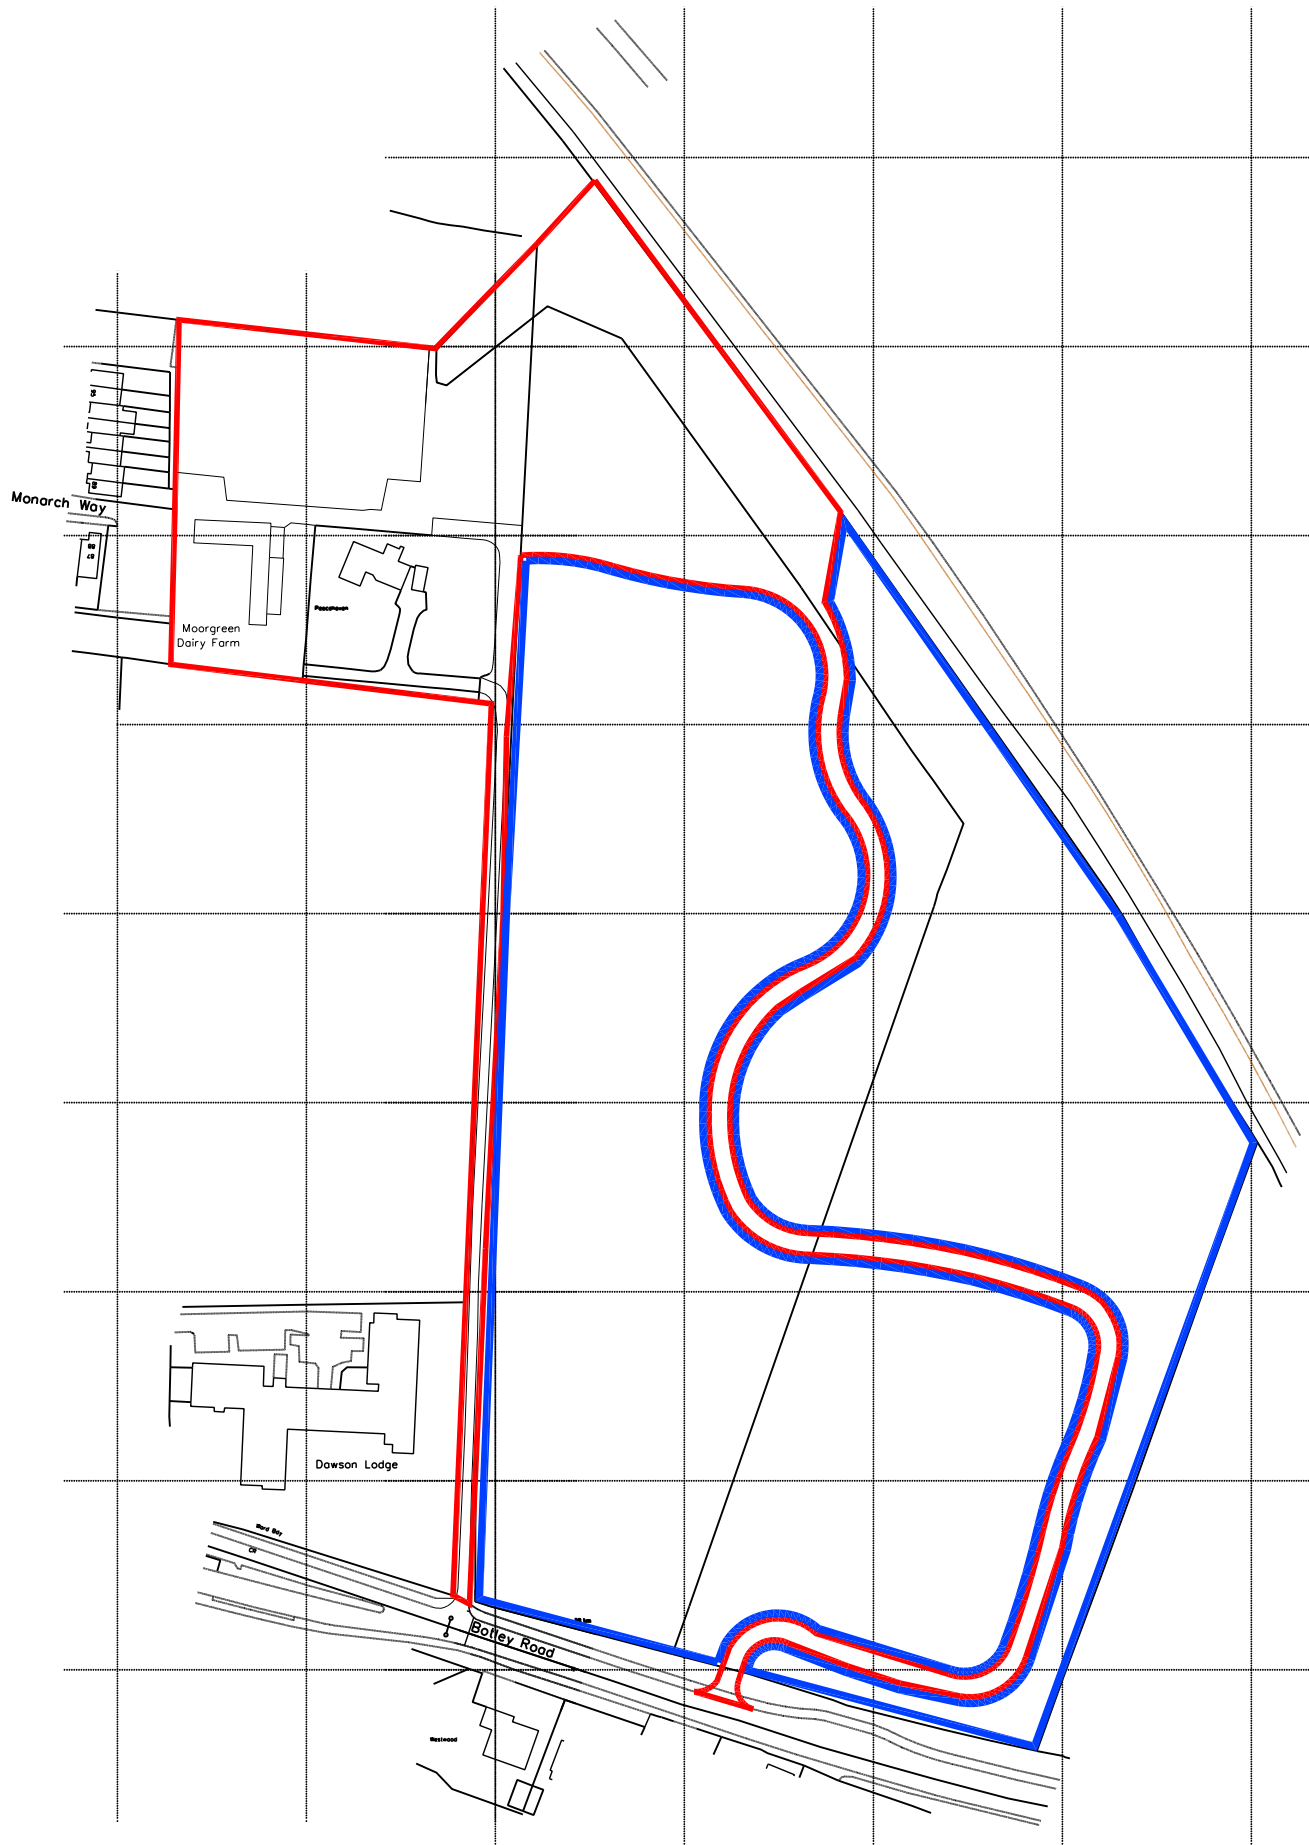

Ordnance Survey (c) Crown Copyright 2017. All rights reserved. Licence number 100022432

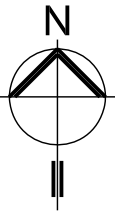

GENERAL NOTES

This drawing forms part of an application for planning permission on behalf of the client named below. It shall not be used for any other purpose without the express permission of HGP Architects.

This drawing is only to the stated scale if it is printed correctly. HGP cannot accept responsibility for the incorrect scaling of drawings printed by third parties.

All dimensions are in mm unless noted otherwise.

Buildings are illustrated at design levels only. Actual building levels may be adjusted by +/- 0.25m during construction to achieve a minimum waste to land as required under the National Planning Policy for Wales.

The general direction of the car park and site title are shown indicatively only. All car parking and general site road levels may be locally varied with some fully proposed reserved design construction to achieve a minimum waste to land as required under the National Planning Policy for Wales.


This drawing is to be read in conjunction with all other HGP Planning drawings and all supporting documents.

This drawing may incorporate information from other professionals and as such HGP Architects cannot accept responsibility for the integrity and accuracy of such information.

SAFETY, HEALTH & ENVIRONMENTAL INFORMATION

In addition to the hazards risks normally associated with the type of work detailed on this drawing, please note the following:

It is assumed that all works will be carried out by a competent contractor working, where appropriate, to an approved method statement.

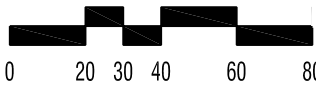

Redline amended	11.02.20	HE	HE	B
Redline amended	14.03.19	HE	HE	A

REVISIONS	DATE	DWN	OD	REV
-----------	------	-----	----	-----

CLIENT



PROJECT

**Moorgreen Phase 2
Hedge End**

TITLE

Location Plan

STATUS

Planning

Drawn	Checked	Scale	Date
HE	HUE	1:2000 @ A3	Mar '19

Drawing No.	Revision
19.030.01	B



FURZEHALL FARM, WICKHAM ROAD
FAREHAM, HAMPSHIRE, PO16 7JH

T: 01329 263 225
F: 01329 237 004
E: EMAIL@HGP-ARCHITECTS.CO.UK
W: WWW.HGP-ARCHITECTS.CO.UK



HGP Architects Ltd
Copyright Reserved.
Check dims. on site.