
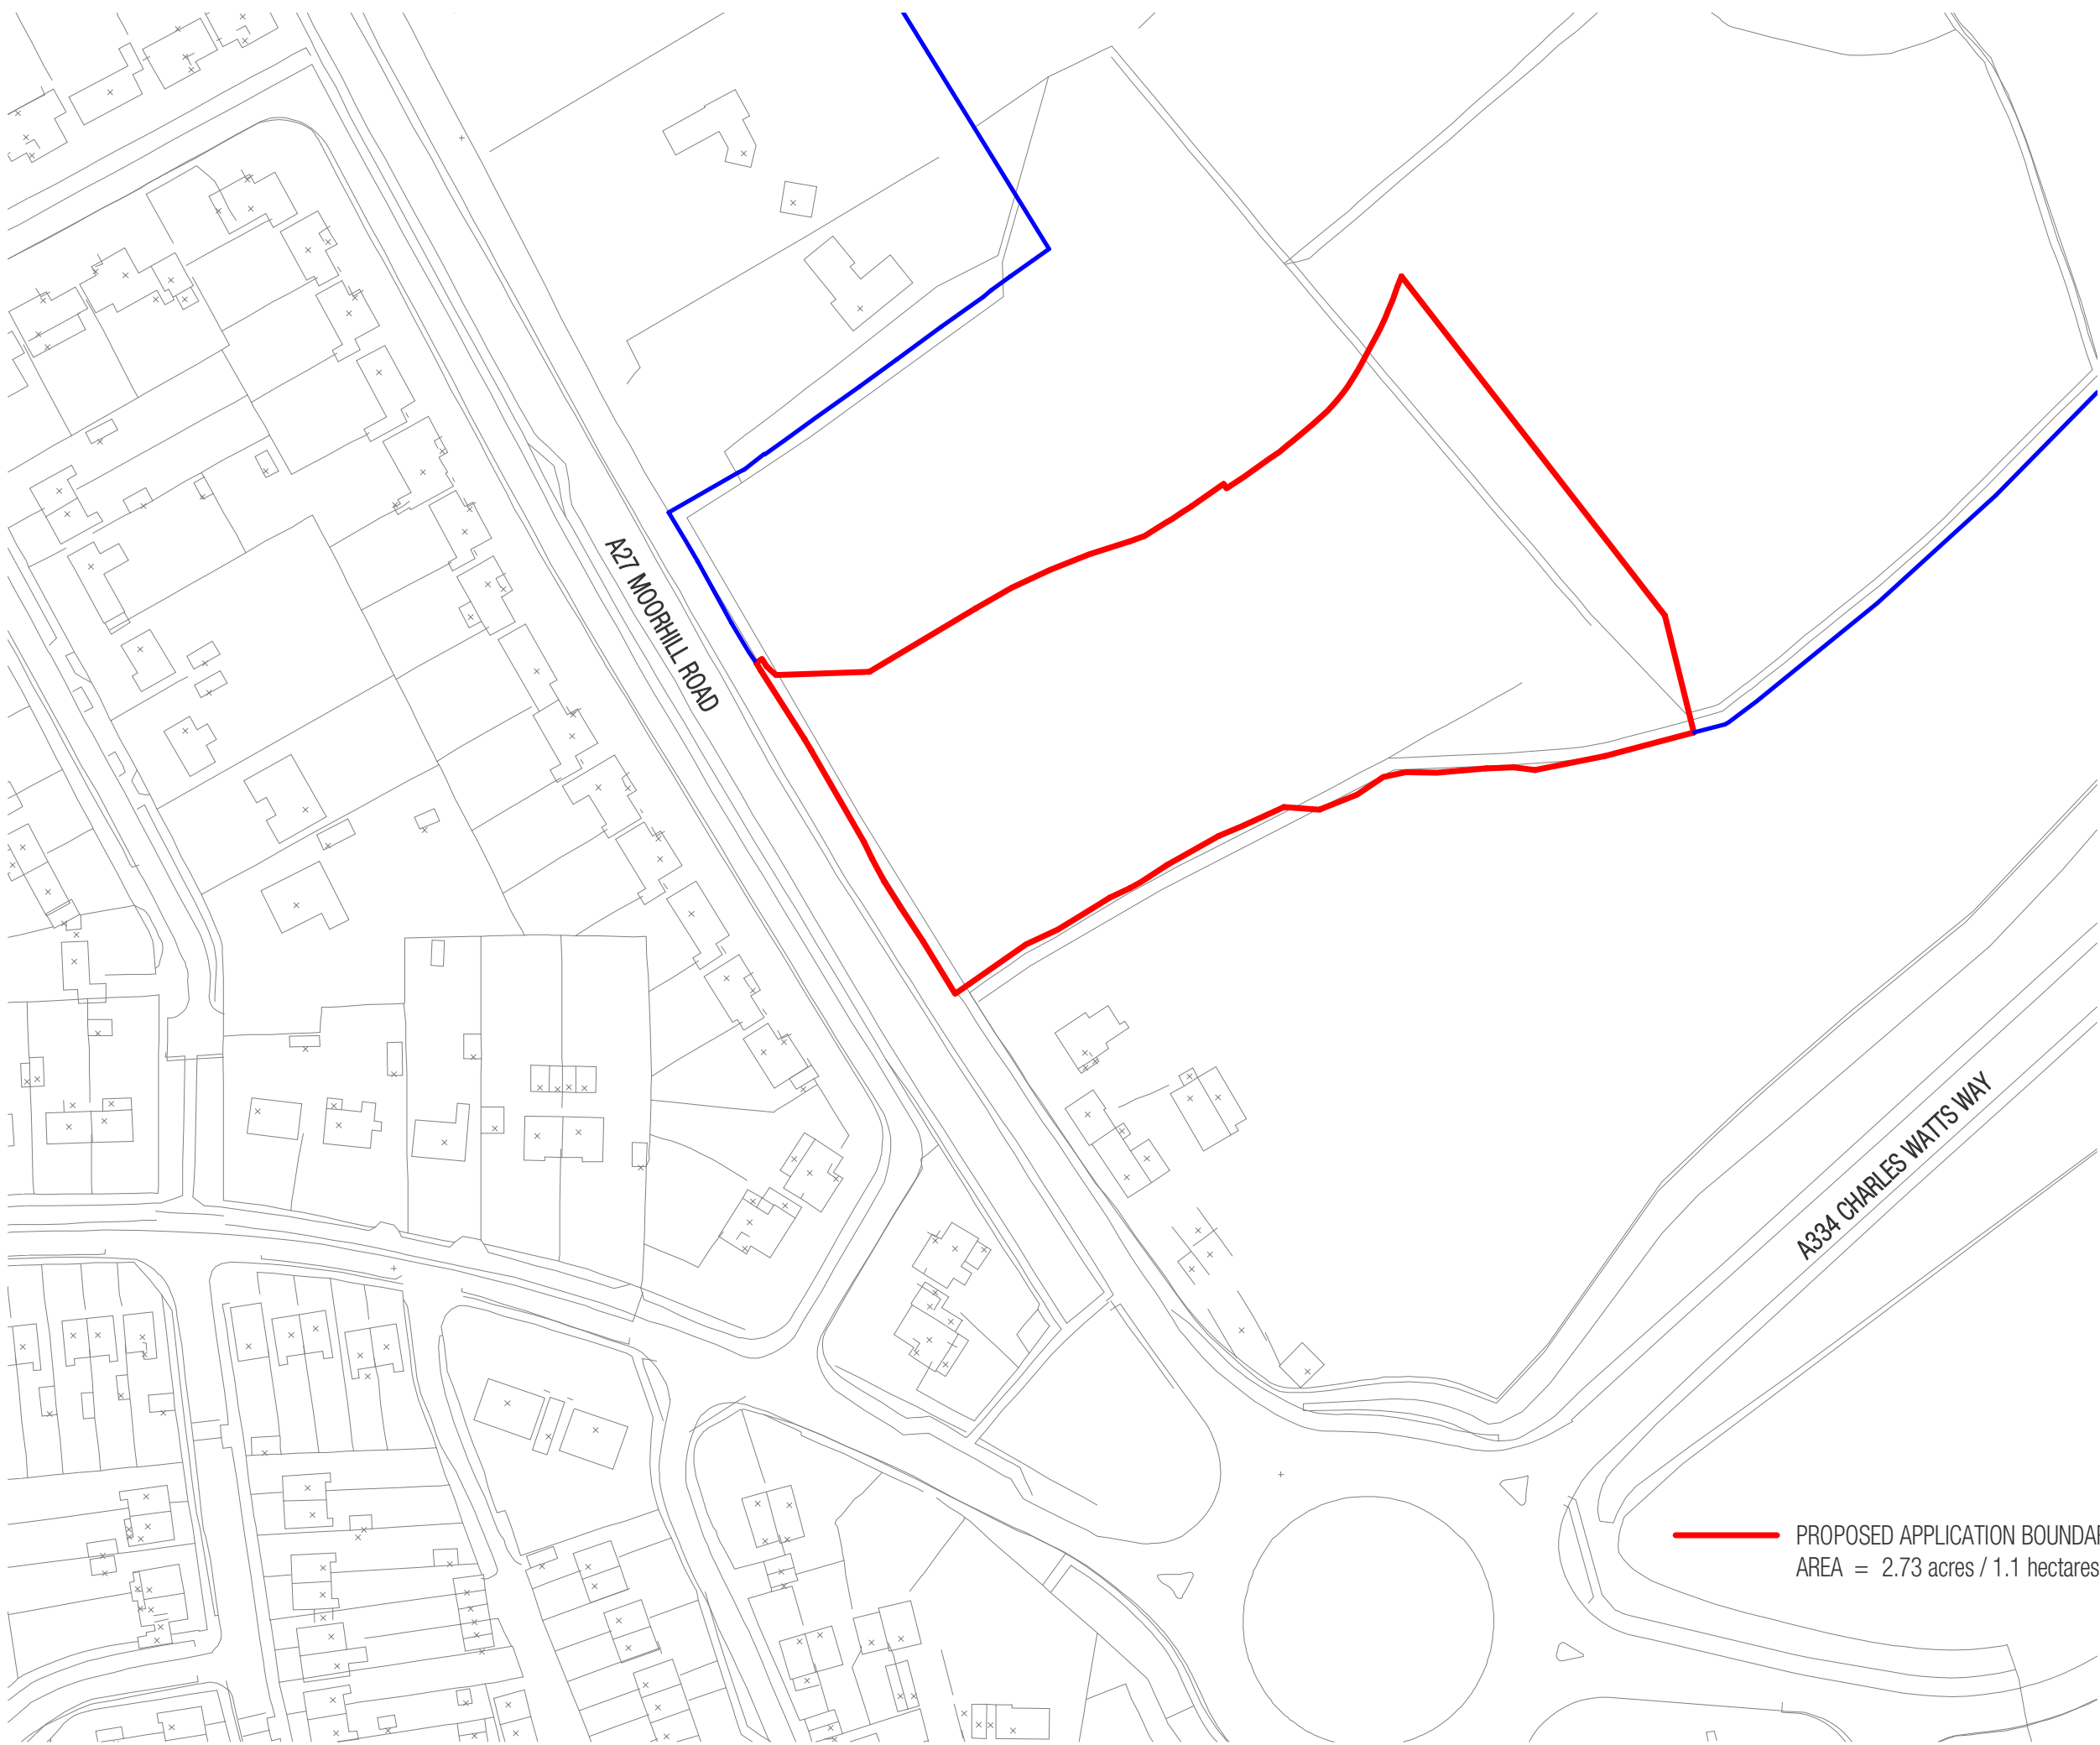


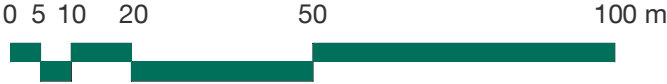

REVISIONS

No.	DESCRIPTION	DATE
A	DRAFT PLANNING ISSUE	31/07/20 AS JK
B	RED LINE BOUNDARY AMENDED TO SUIT BOYER MARK UP DATED 04/08/20.	05/08/20 AS JK
C	RED LINE BOUNDARY AMENDED TO SUIT DLA MARK UP DATED 11/08/20.	14/08/20 AS JK
D	PLANNING ISSUE	19/08/20 AS JK
E	BLUE LINE AMENDED	19/08/20 AS JK
F	AMENDMENT TO ATTENUATION POND AND REDLINE TO SOUTHERN BOUNDARY	25/08/20 AS JK
G	REDLINE AMENDED	18/12/20 AS JK

DISCLAIMER

This drawing is for design intent purposes only and is based on:
1) Ordnance survey data supplied by the client.
2) Topographical survey information produced by Sterling Surveys Limited (issued by client on 11/08/2020)

Drawing is subject to further design development.

It is also subject to confirmation of legal ownership boundaries, approvals and agreements of all statutory authorities and undertakers necessary for all supplies, way leaves and diversions, all of which are unknown at the time of preparing this drawing. The design information on this drawing is also subject to review by a client appointed Principal Designer, who will have overall responsibility for the coordination of the construction (design and management) regulations 2015

The drawing is subject to design development and to Local Authority Planning Department and Building Control/Approved Inspector approvals/comments.

Do not scale off this drawing. Work to figured dimensions only. Any discrepancies should be brought to the attention of DLA Architecture immediately. All dimensions are in millimetres, unless otherwise stated.

NORTH

ARCHITECTURE

No.86 King Street | Manchester | M2 4WQ
0161 834 4550 www.dla-design.co.uk

PROJECT
GOLF CLUBHOUSE
AGEAS BOWL HAMPSHIRE

TITLE
LOCATION PLAN

SCALE
1 : 1250 @ A3

DATE
07/21/20

DRAWN
AS

REVIEWED
JK

DLA REF
2020-050

NUMBER
102

REVISION
G

STATUS
PLANNING