


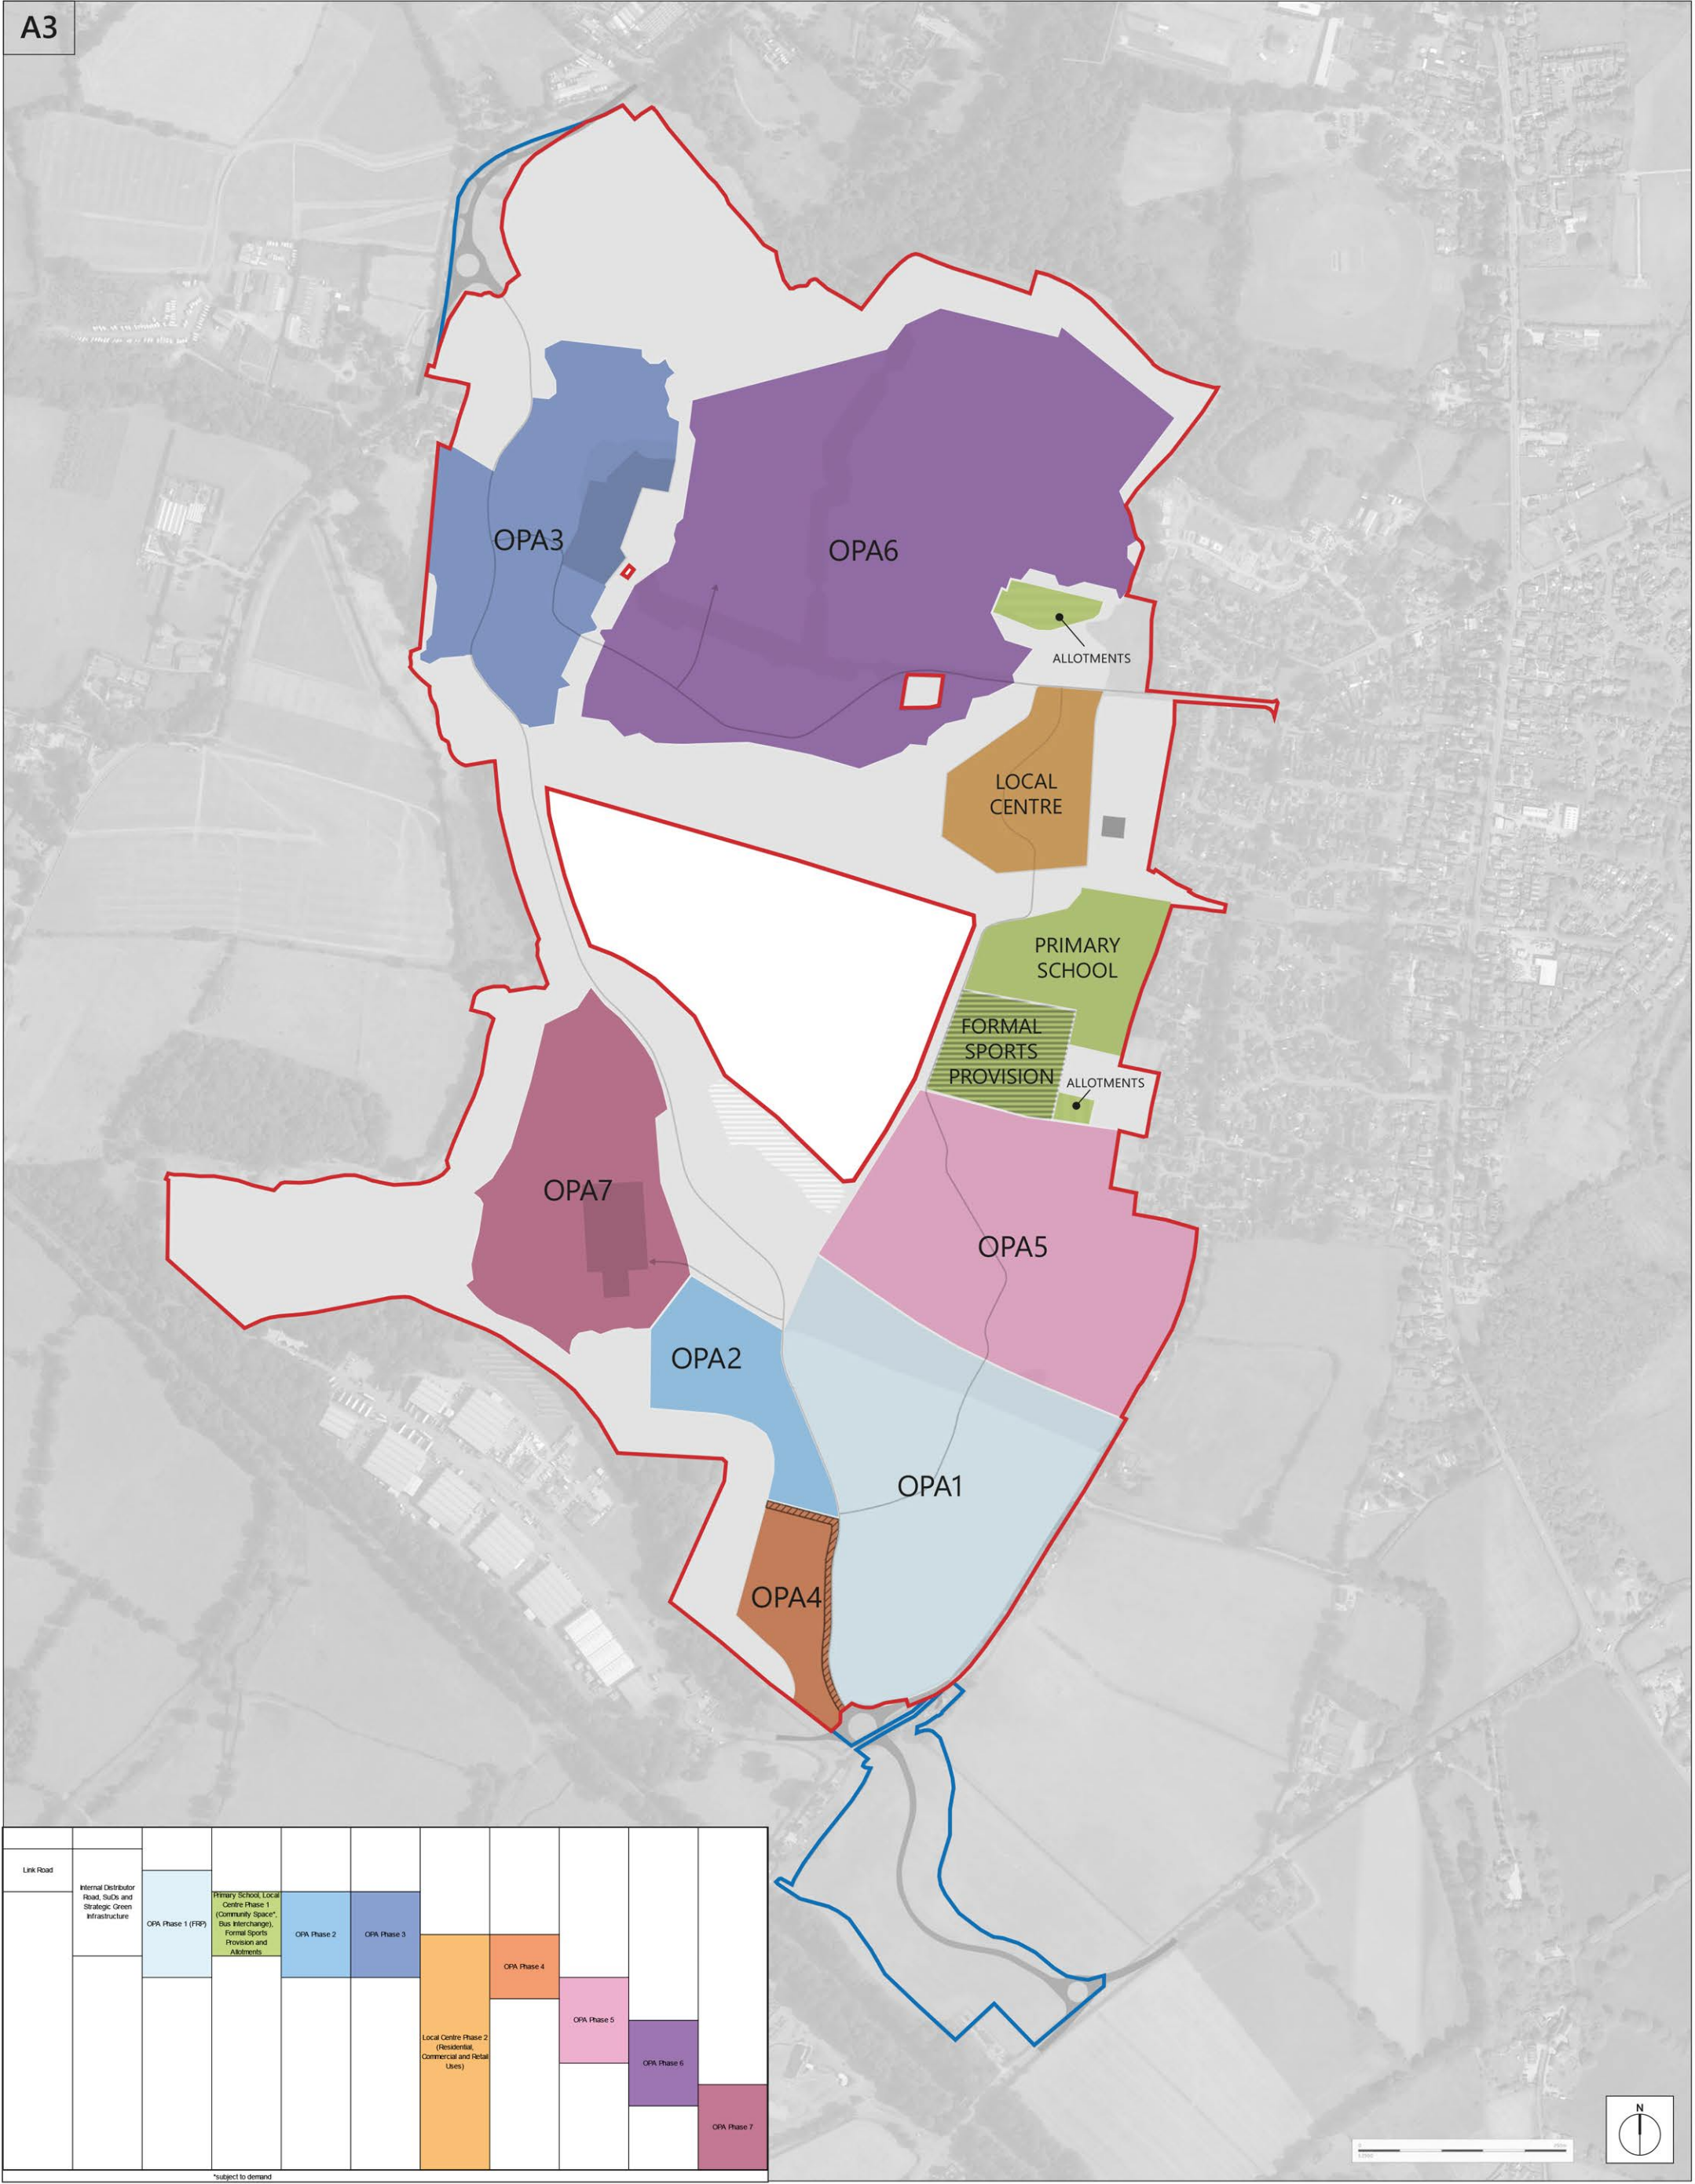

Romsey Portishead Camberley
T: 01794 367703 T: 01275 407000 T: 01276 749050
F: 01794 367276 F: 01794 367276 F: 01794 367276

www.thrivearchitects.co.uk

This drawing is the copyright of Thrive Architects Ltd ©. All rights reserved. Ordnance Survey Data © Crown Copyright. All rights reserved. Licence No. 100007359. DO NOT scale from this drawing. Contractors, Sub-contractors and suppliers are to check all relevant dimensions and levels of the site and building before commencing any shop drawings or building work. Any discrepancies should be recorded to the Architect. Where applicable this drawing is to be read in conjunction with the Consultants' drawings.

Rev	Description	Date	Au	Ch
P1	Preliminary Issue	20.10.20	GR/SWD	GR
P2	Updated further to client feedback	21.10.20	GR/SWD	GR
P3	Redline amends	30.10.20	GR/kn	GR

Project

ONE HORTON HEATH

Drawing

Phasing Plan-01

Client	Eastleigh Borough Council			Date	20.10.20
Job no.	EAST200403			Rev.	P3
Dwg no.	PHP-01			Scale	NTS@A3
Author	GR/SWD	Checked	GR	Office	Romsey
Status	PRELIMINARY				
Client ref.	-				

