


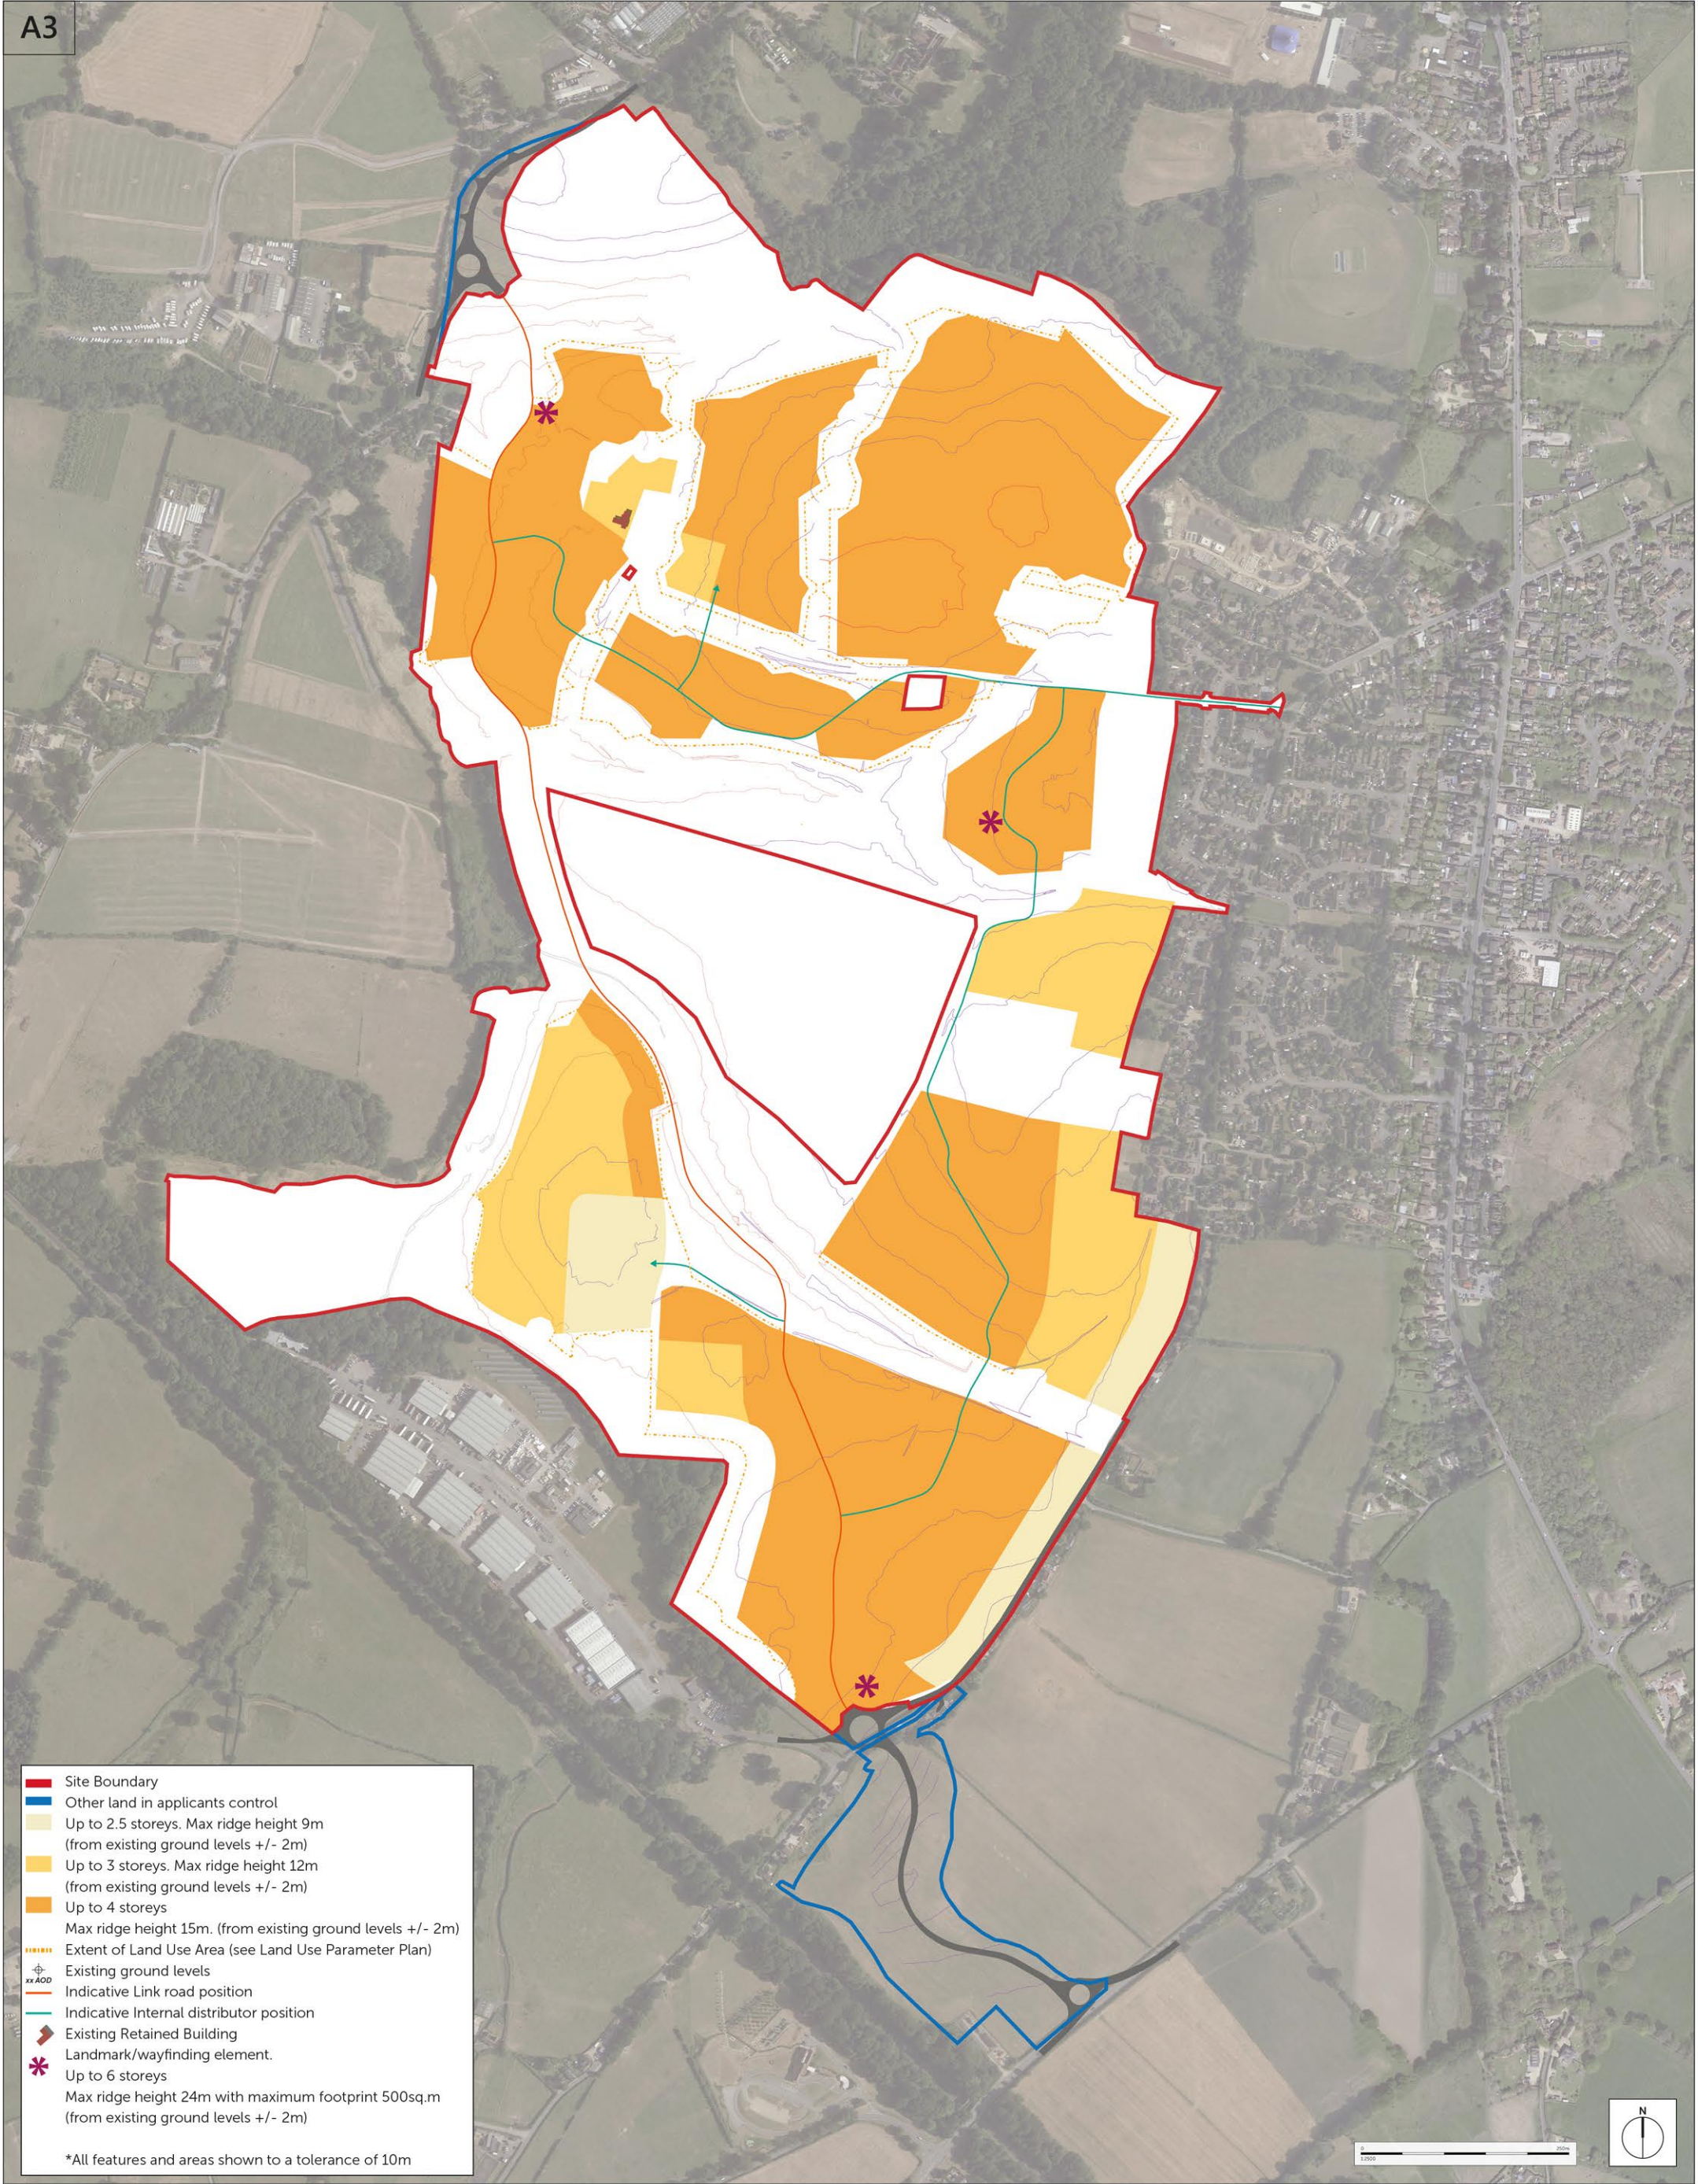

Romsey Portishead Camberley
T: 01794 367703 T: 01275 407000 T: 01276 749050
F: 01794 367276 F: 01794 367276 F: 01794 367276

www.thrivearchitects.co.uk

This drawing is the copyright of Thrive Architects Ltd ©. All rights reserved. Ordnance Survey Data © Crown Copyright. All rights reserved. Licence No. 100007359. DO NOT scale from this drawing. Contractors, Sub-contractors and suppliers are to check all relevant dimensions and levels of the site and building before commencing any shop drawings or building work. Any discrepancies should be recorded to the Architect. Where applicable this drawing is to be read in conjunction with the Consultants' drawings.

Rev	Description	Date	Au	Ch
P17	Minor layout adjustment	14.10.20	GR/kn	GR
P18	Minor layout adjustment	19.10.20	GR/SWD	GR
P19	Minor layout and redline adjustment	29.10.20	GR/kn	GR
P20	Landmark/wayfinding elements added, minor layout adjustment	23.11.20	GR/kn	GR
P21	Redline amended	26.11.20	GR/kn	GR
P22	Nett & Gross developable areas updated	03.12.20	GR/kn	GR
P23	Table updated	07.12.20	GR/kn	GR

Project	ONE HORTON HEATH		
Drawing	Parameter Plan Building heights		
Client	Eastleigh Borough Council		
Job no.	EAST200403	Date	09.06.20
Dwg no.	PP04	Rev.	P23
Author	KS/kn	Checked	GR/KS
Status	PRELIMINARY	Scale	NTS@A3
		Office	Romsey
Client ref.	-		

