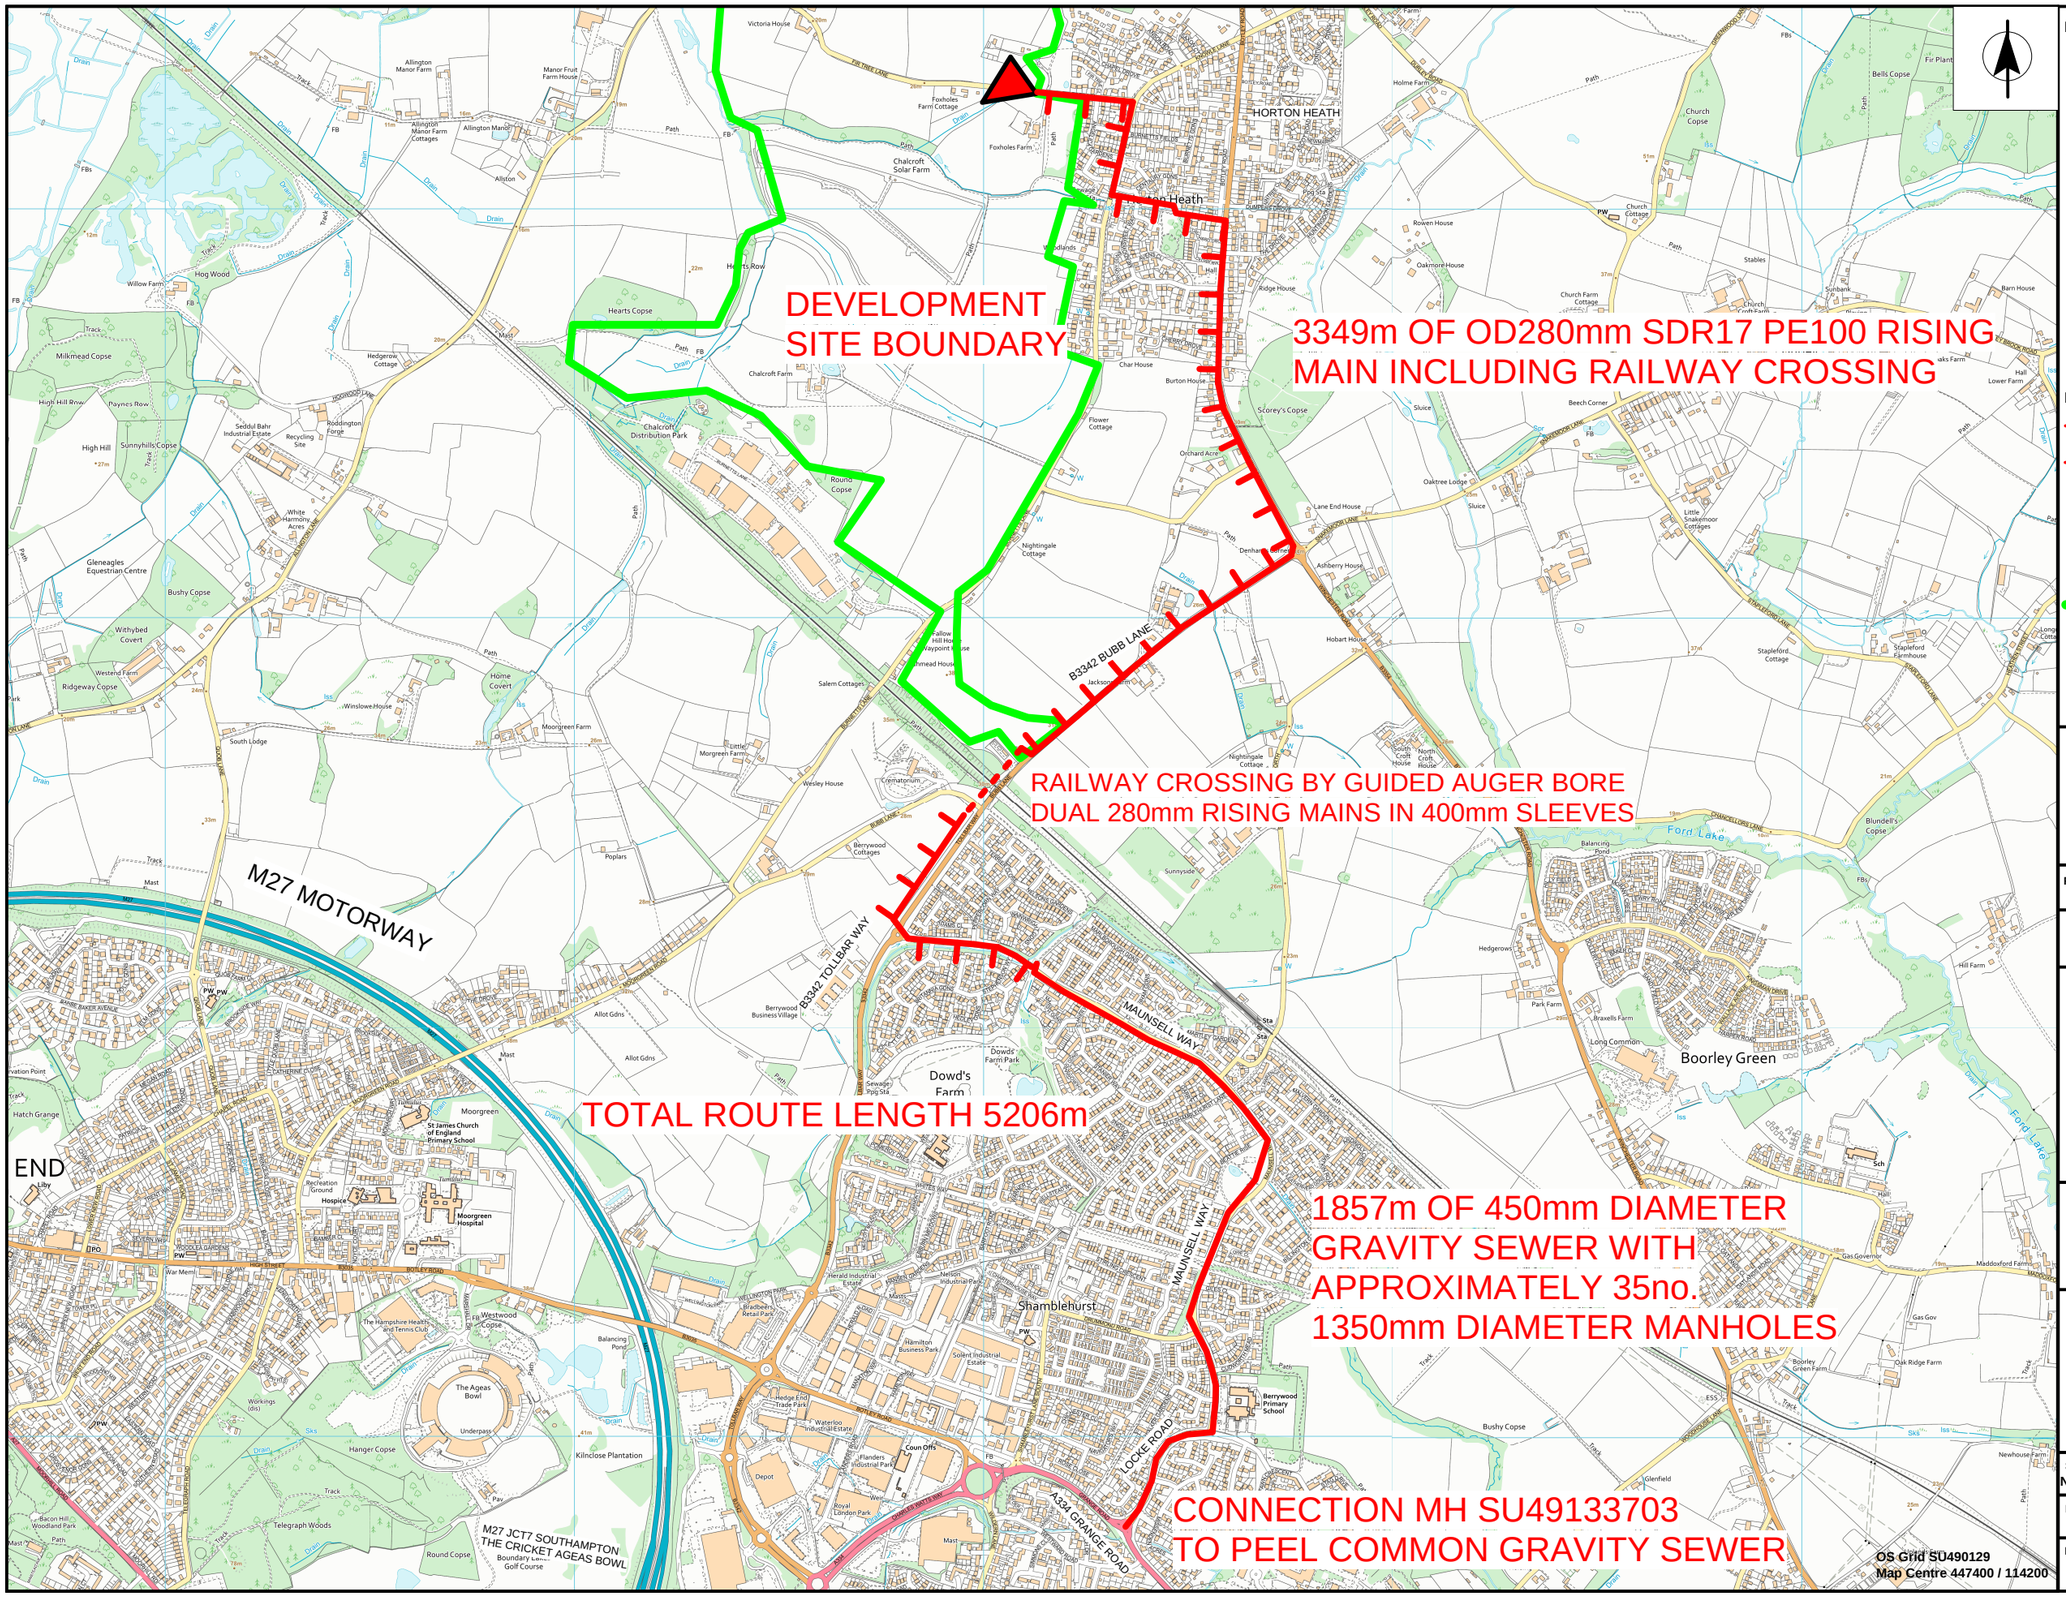


NOTES

1. BASED UPON THE ORDNANCE SURVEY MAP BY SOUTHERN WATER SERVICES LIMITED BY PERMISSION OF ORDNANCE SURVEY ON BEHALF OF THE CONTROLLER OF HER MAJESTY'S STATIONERY OFFICE. CROWN COPYRIGHT SOUTHERN WATER SERVICES LIMITED 1000019426. ALL DIMENSIONS IN MILLIMETRES AND ALL LEVELS IN METRES UNLESS SHOWN OTHERWISE.
2. MANHOLES AND FITTINGS ARE OMMITTED FOR CLARITY

LEGEND

- NEW (FOUL) RISING MAIN.
- NEW (FOUL) SEWER AND MANHOLE.
- NEW PUMPING STATION.
- DEVELOPMENT SITE BOUNDARY

Rev	Date	Description	By
A	14/8/20	First Issue	WR

Copyright and other intellectual property rights in this document and all related documents, drawings, etc (including calculations) are invested in Southern Water plc and cannot be used or reproduced for any other purpose than that for which they have been produced without the express permission in writing by Southern Water plc

Southern Water

Southern House
Lewes Road
Falmer, Brighton
East Sussex BN1 9PY
Telephone (01273) 606766
Fax (01273) 663536

The information contained on this plan is provided as a guide to the approximate position of existing public sewers. The accuracy thereof cannot be guaranteed.

THIS INFORMATION MUST BE TREATED WITH CAUTION AND THE ACTUAL POSITION OF THE PUBLIC SEWERS MUST BE ESTABLISHED ON SITE, IN ALL CASES.

Southern Water must be informed before lifting manhole covers or excavating trial holes

Drawing Title

S98 One Horton Heath
C-670597-HANT-069
SWS-S98-000798
Peel Common Option

Scale (A3)	Date drawn	Date Approved	Sheet size
NOT TO SCALE	15/7/2020	14/8/20	A3
Designed by	**Checked by**	**Reviewed by**	**Approved by**
WR	AB	RD	SG
Drawing No			**Revision**
670597_HANT_C_SKE			A1

OS Grid SU490129
Map Centre 447400 / 114200