




-  Site Boundary (Outline Application)
-  Site Boundary (First Residential Parcel)
-  Quobleigh Local Landscape Character Area (LLCA)
-  Chalcroft Local Landscape Character Area (LLCA)
-  Urban
-  Existing Public Rights of Way

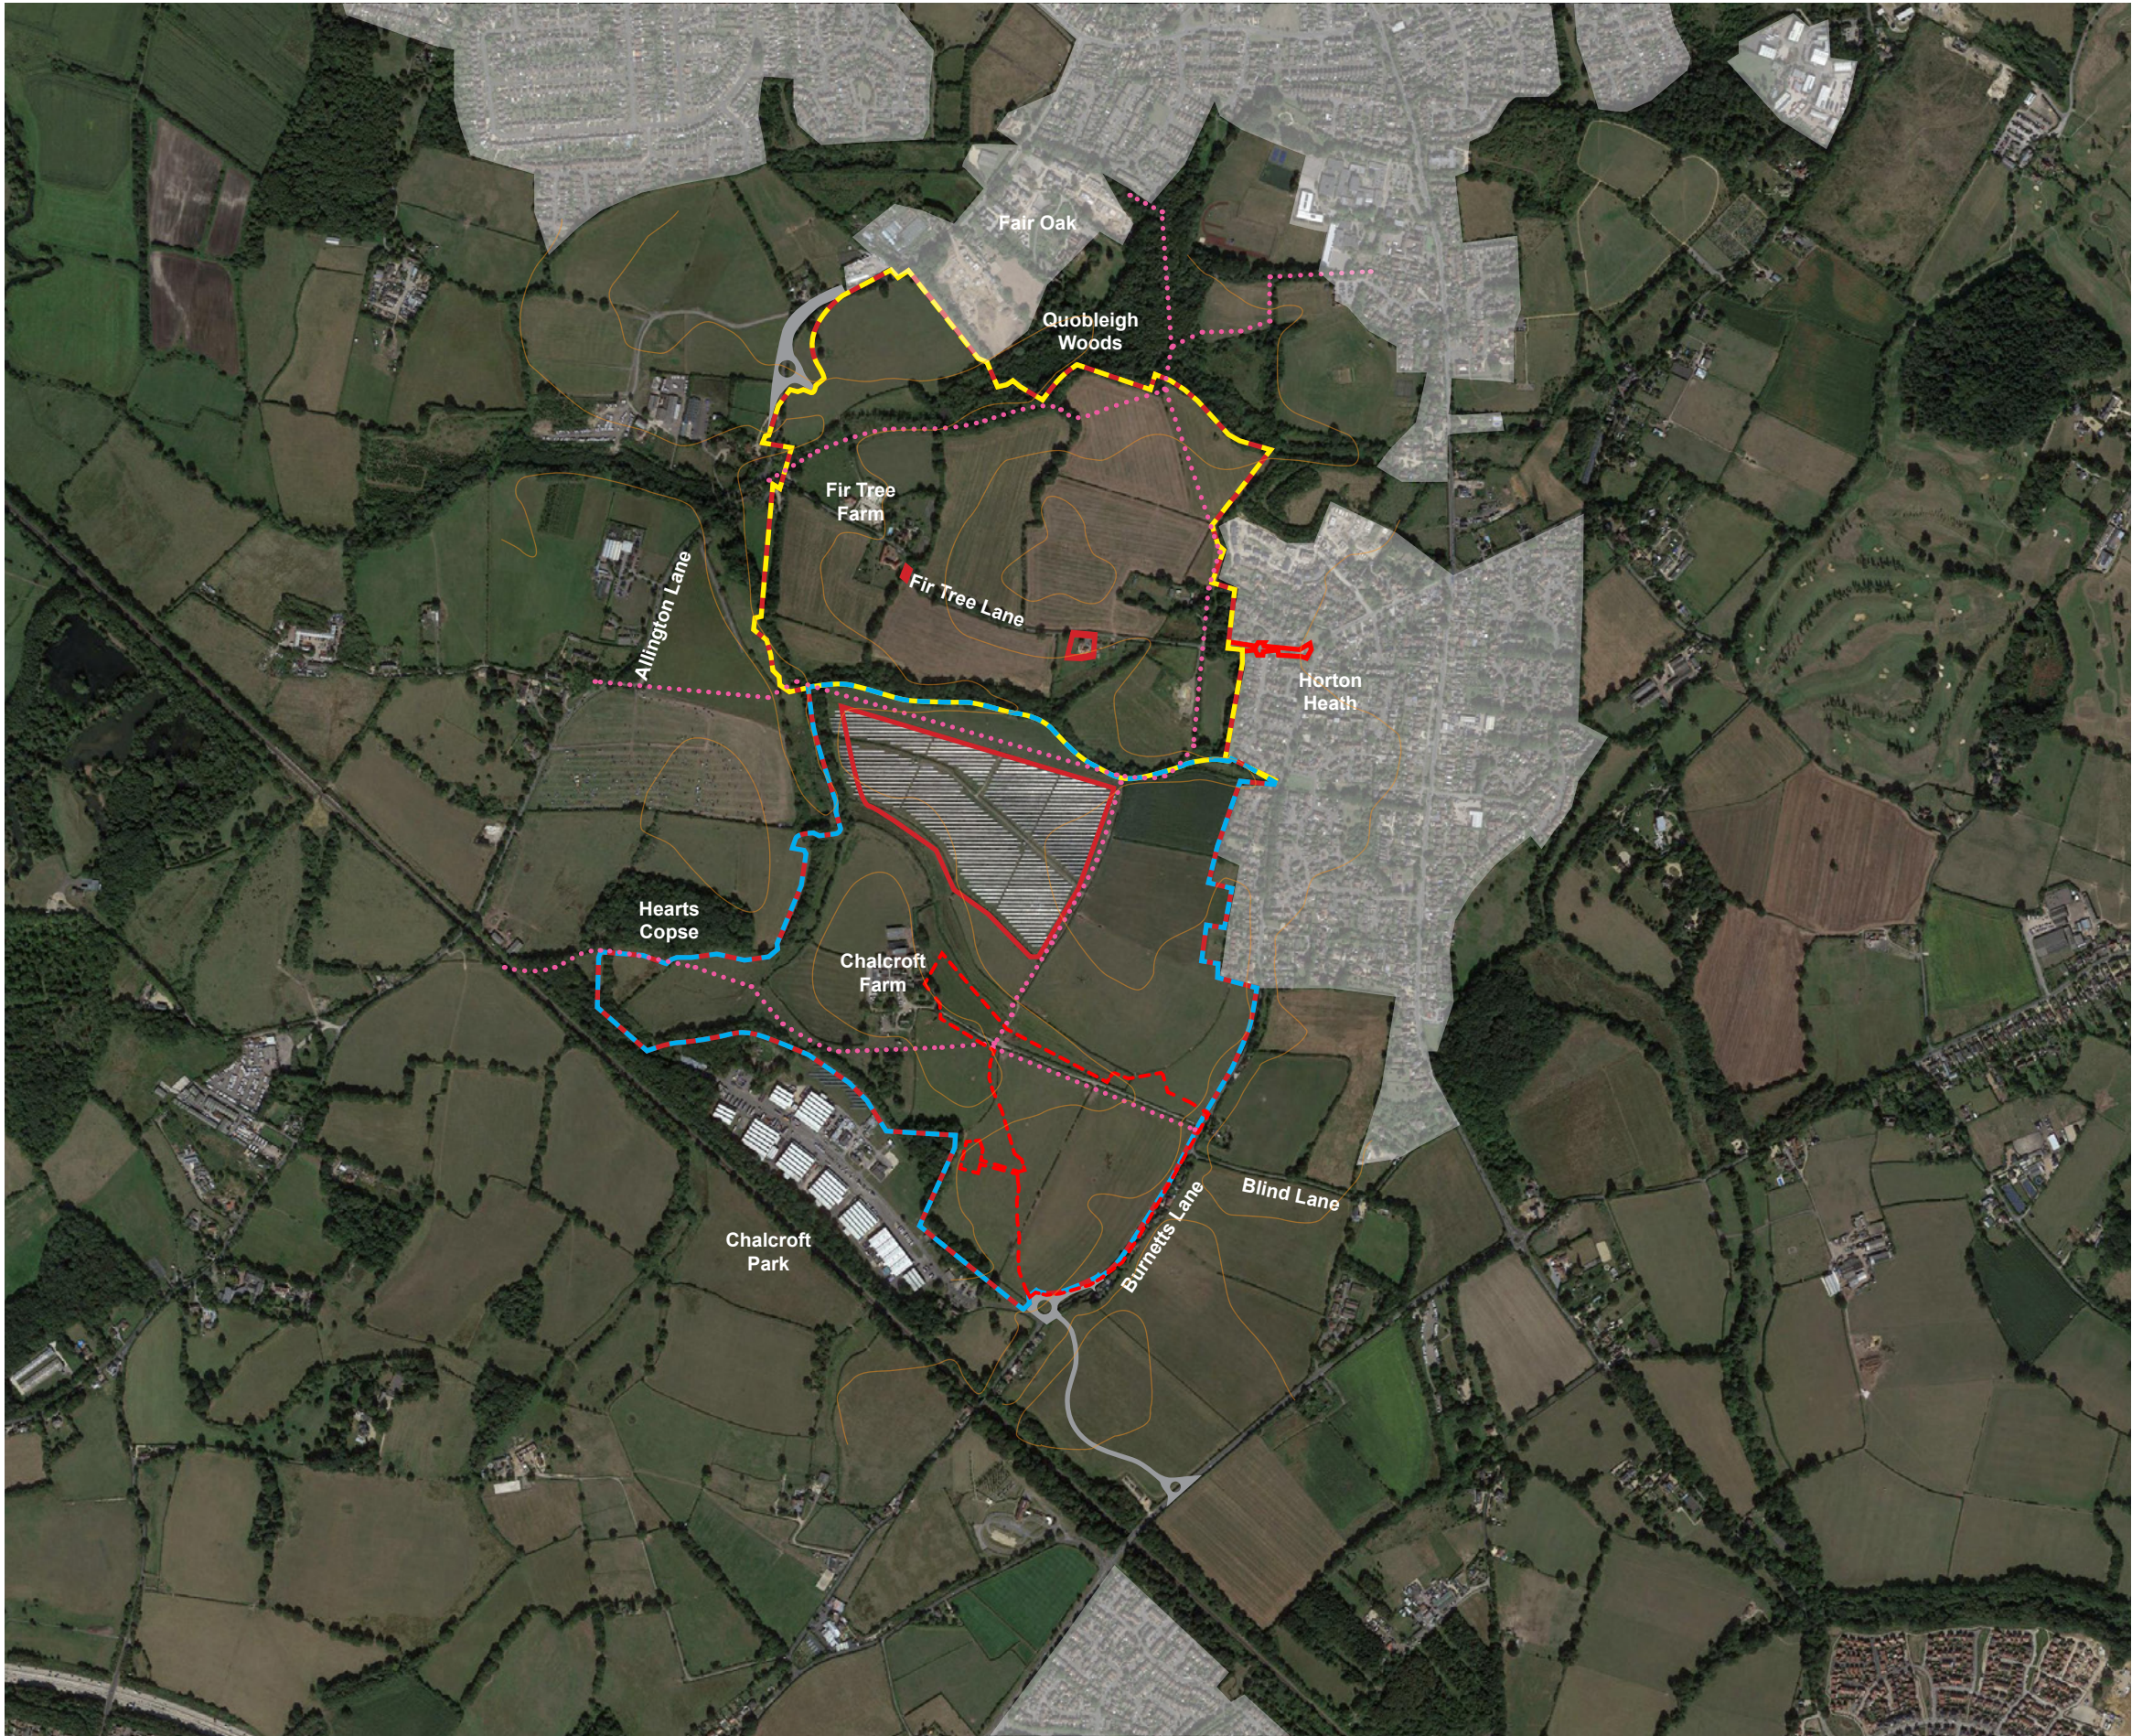

Project One Horton Heath, Eastleigh

Drawing Title **Figure 13.5: Site-Specific Character**

Scale Not to Scale

Drawing No. 11705/P27

Date December 2020

Checked RP



Unit 430 Scott House, The Custard Factory, Birmingham, B9 4DT
T: 0121 773 0770 E: info@tylgrange.co.uk W: www.tylgrange.co.uk