

PROPOSED ELEVATIONS

aadp

architects ltd

architects & urban designers


Tel: 0845 365 1475

Email: mail@adp-ltd.co.uk


www.adparchitectsltd.co.uk

Richmond Court, 94 Botley Road, Park Gate, Southampton, SO31 1BA

A	18.02.21	Garage added & windows changed
rev:	date:	note:

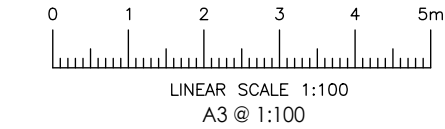

Front (West) Elevation 1:100

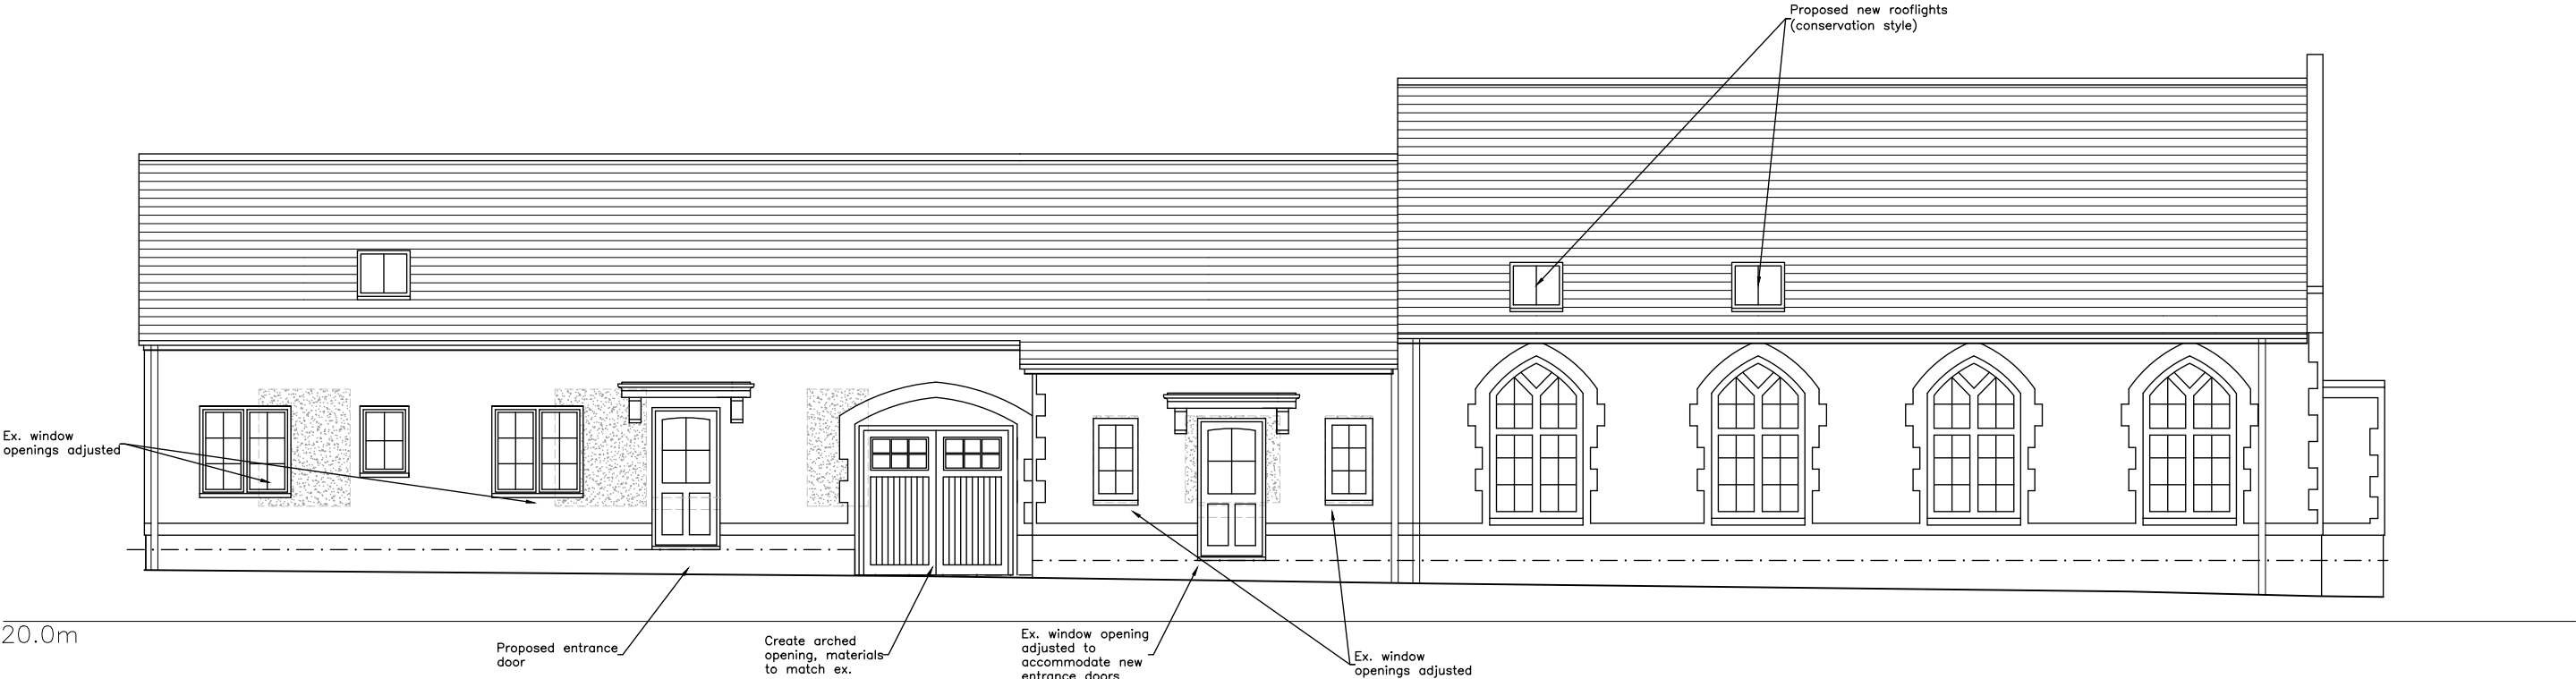

Side (North) Elevation
Conversion of Methodist Church α School Road α Lowford α SO31 8BU α Mr A Loizou α 1802-12α