



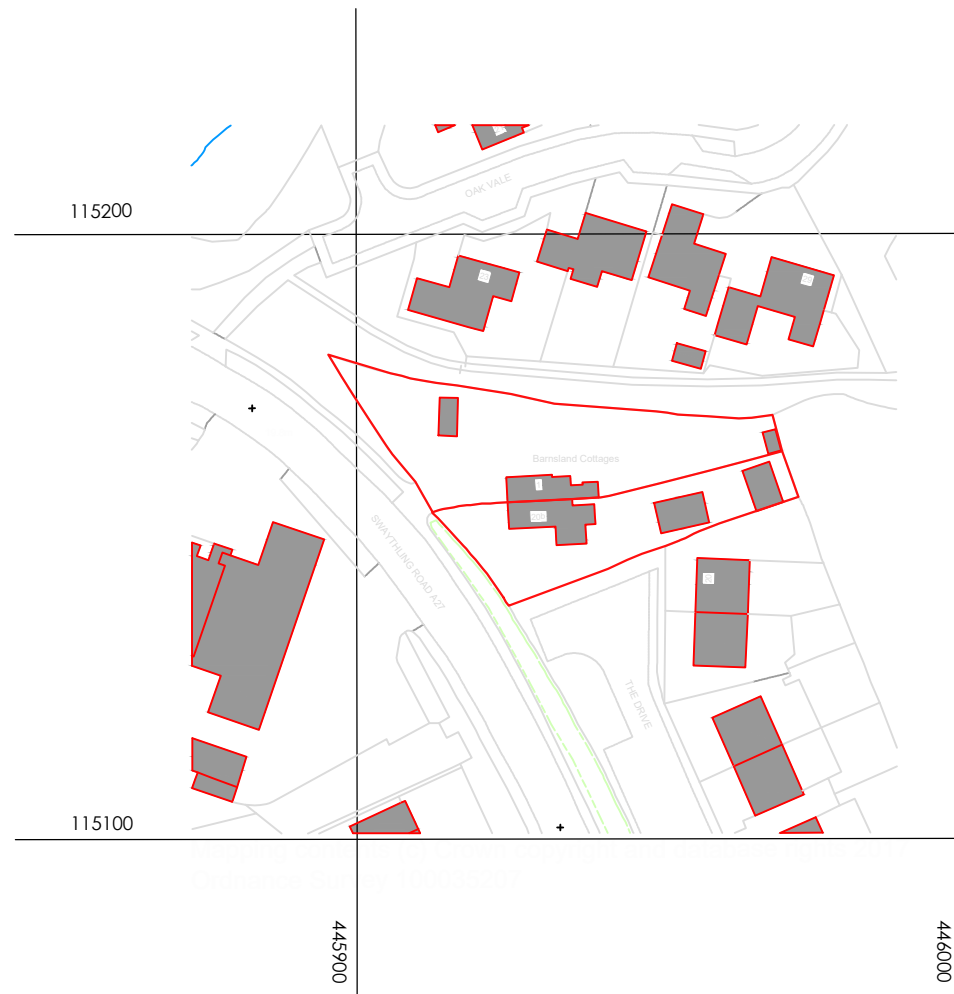

EXISTING LOCATION PLAN

— EXISTING SITE BOUNDARY'S

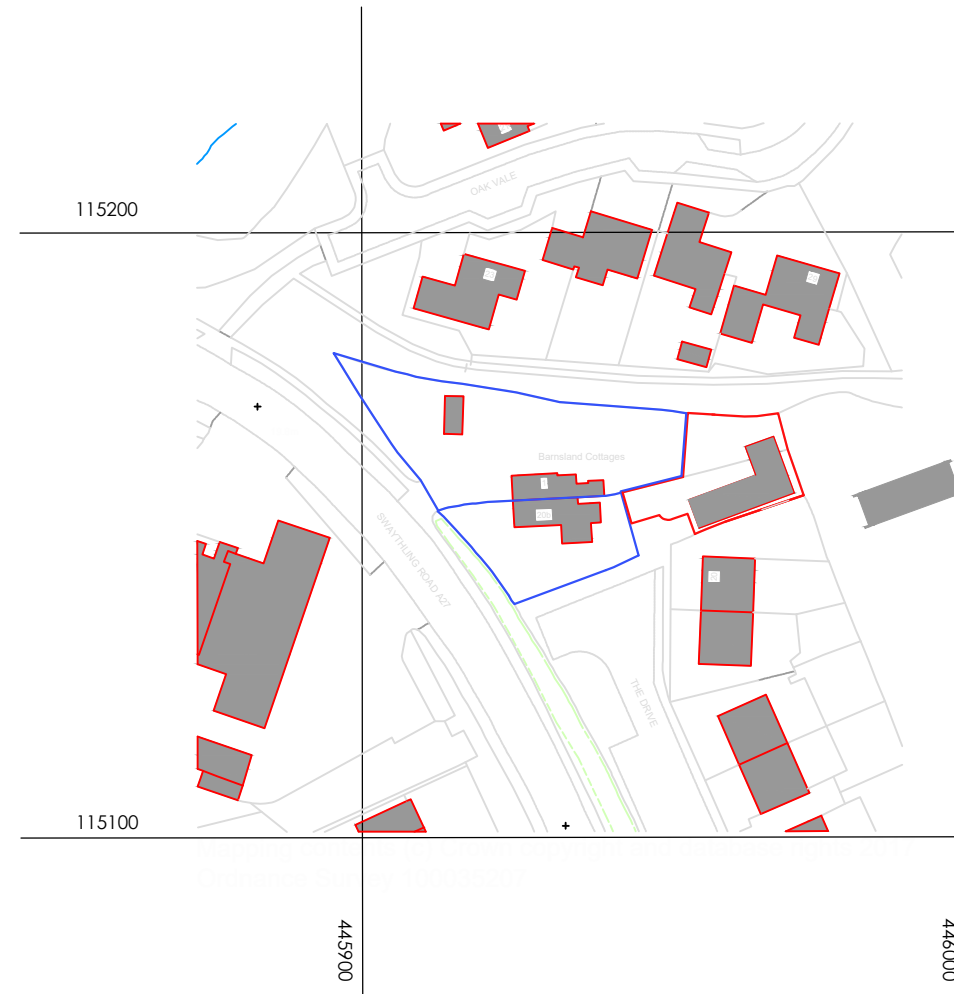

PROPOSED LOCATION PLAN

— PROPOSED SITE BOUNDARY
— ADJACENT SITE BOUNDARY'S OWNERSHIP

WGADD

Address WHITE + GRAYARCHITECTURE / DESIGN / DEVELOP LTD
159 Chamberlayne Road, Eastleigh, SOUTHAMPTON,
SO50 5JG.
16 Truleigh Drive, Portslade, BRIGHTON, BN41 2YQ.
Telephone STEVEN (SOUTHAMPTON) 07909961007,
MARTIN (BRIGHTON) 07788175278
Email whiteandgray@wgadd.co.uk
Website www.wgadd.co.uk

Project Title
Honey Pot Lodge

Drawing Title
Existing & Proposed Location Plans

Drawing No
WG140 100-01

Issue Status
PRELIMINARY ISSUE

Revision
P02

Scale
1:1250 @A3

Date
October 2017

0 10 20 30 40 50m
Scale 1:1250



This drawing has been produced for planning purposes only do not use for any other reason without prior consent of WGADD LTD, this drawing is copyright.