


Elevations

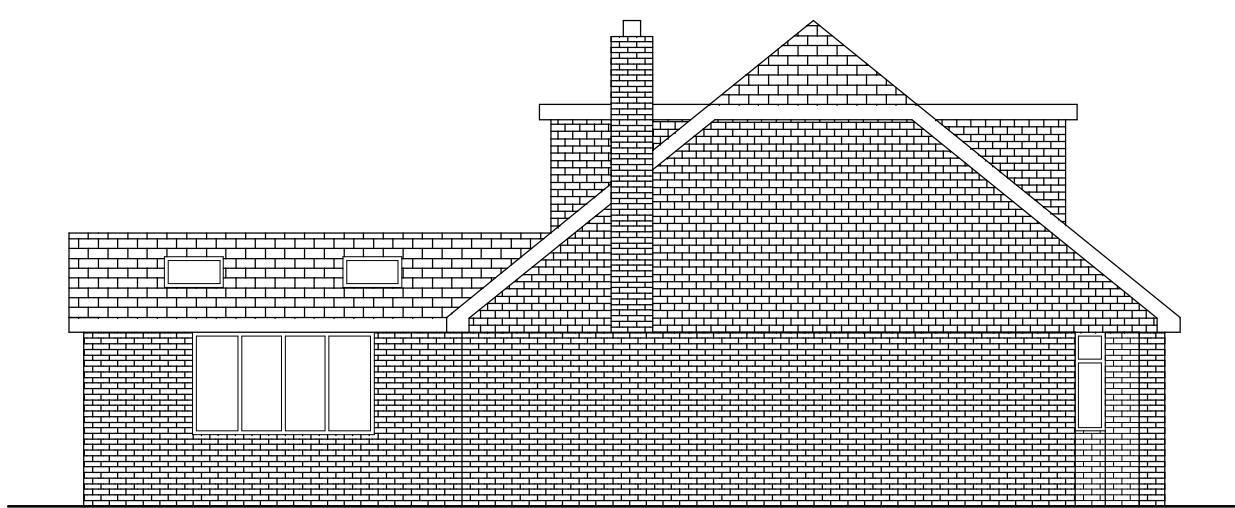

North




East




South




West

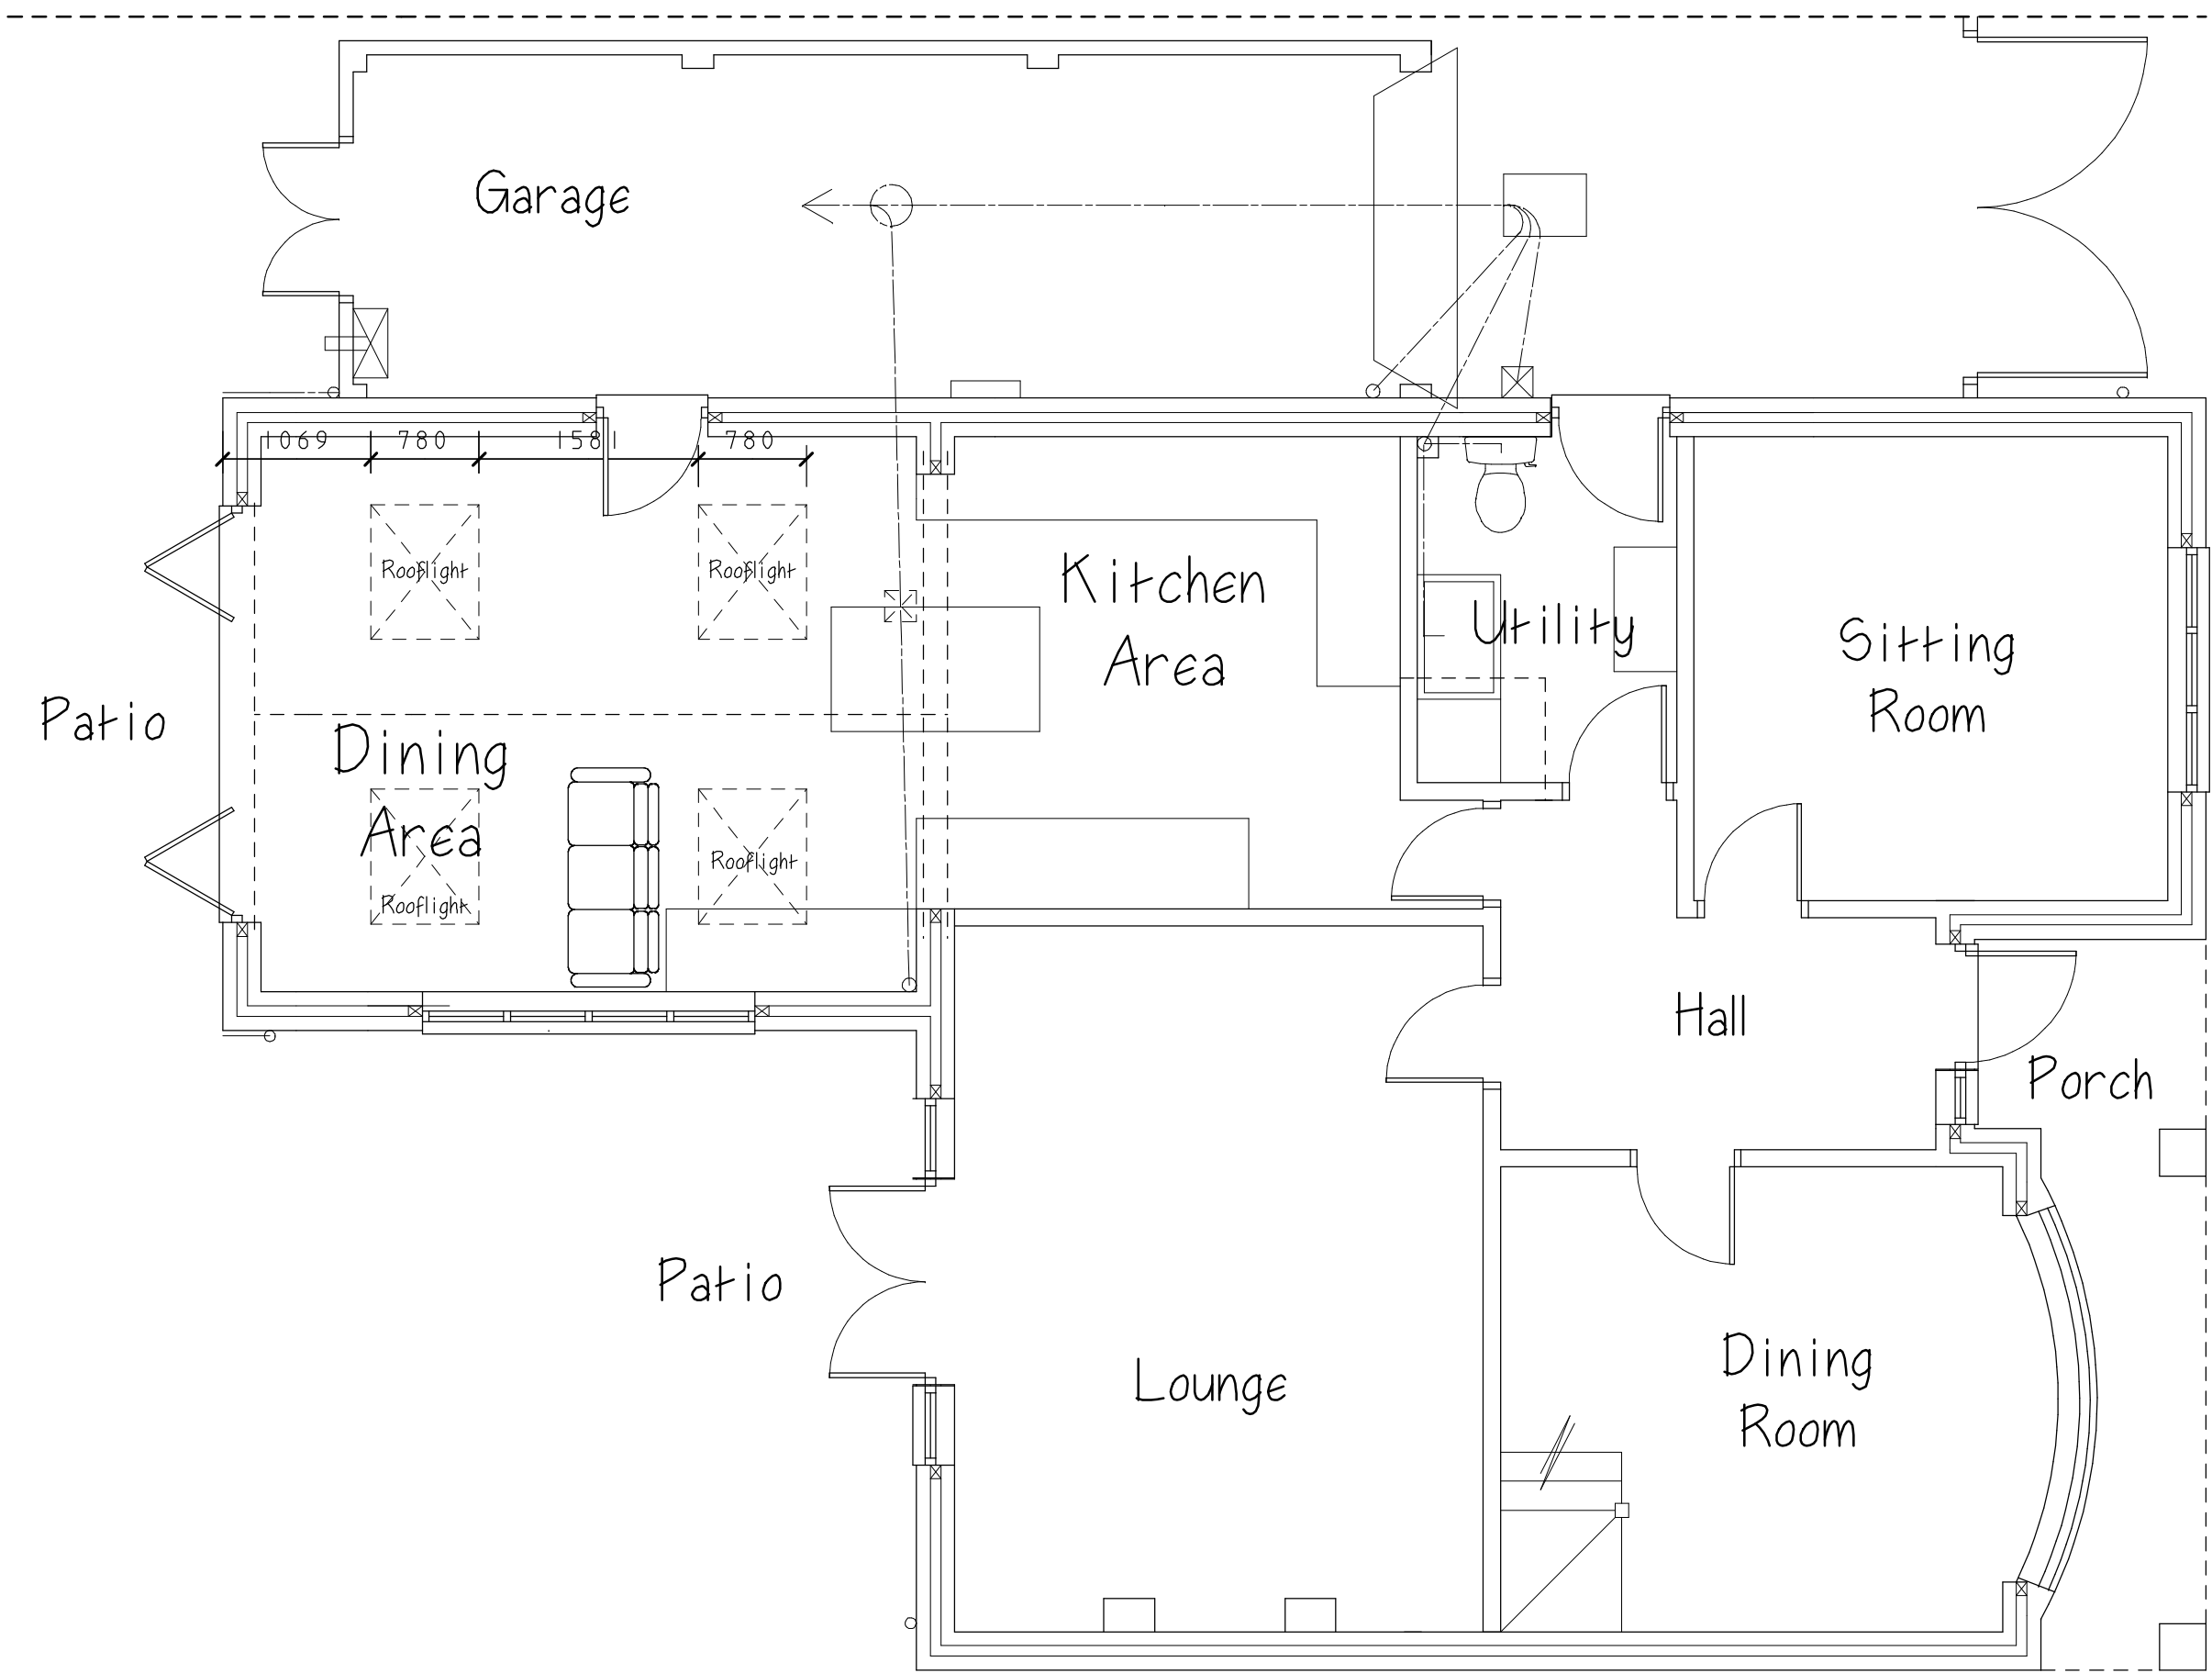

Ground Floor Plan

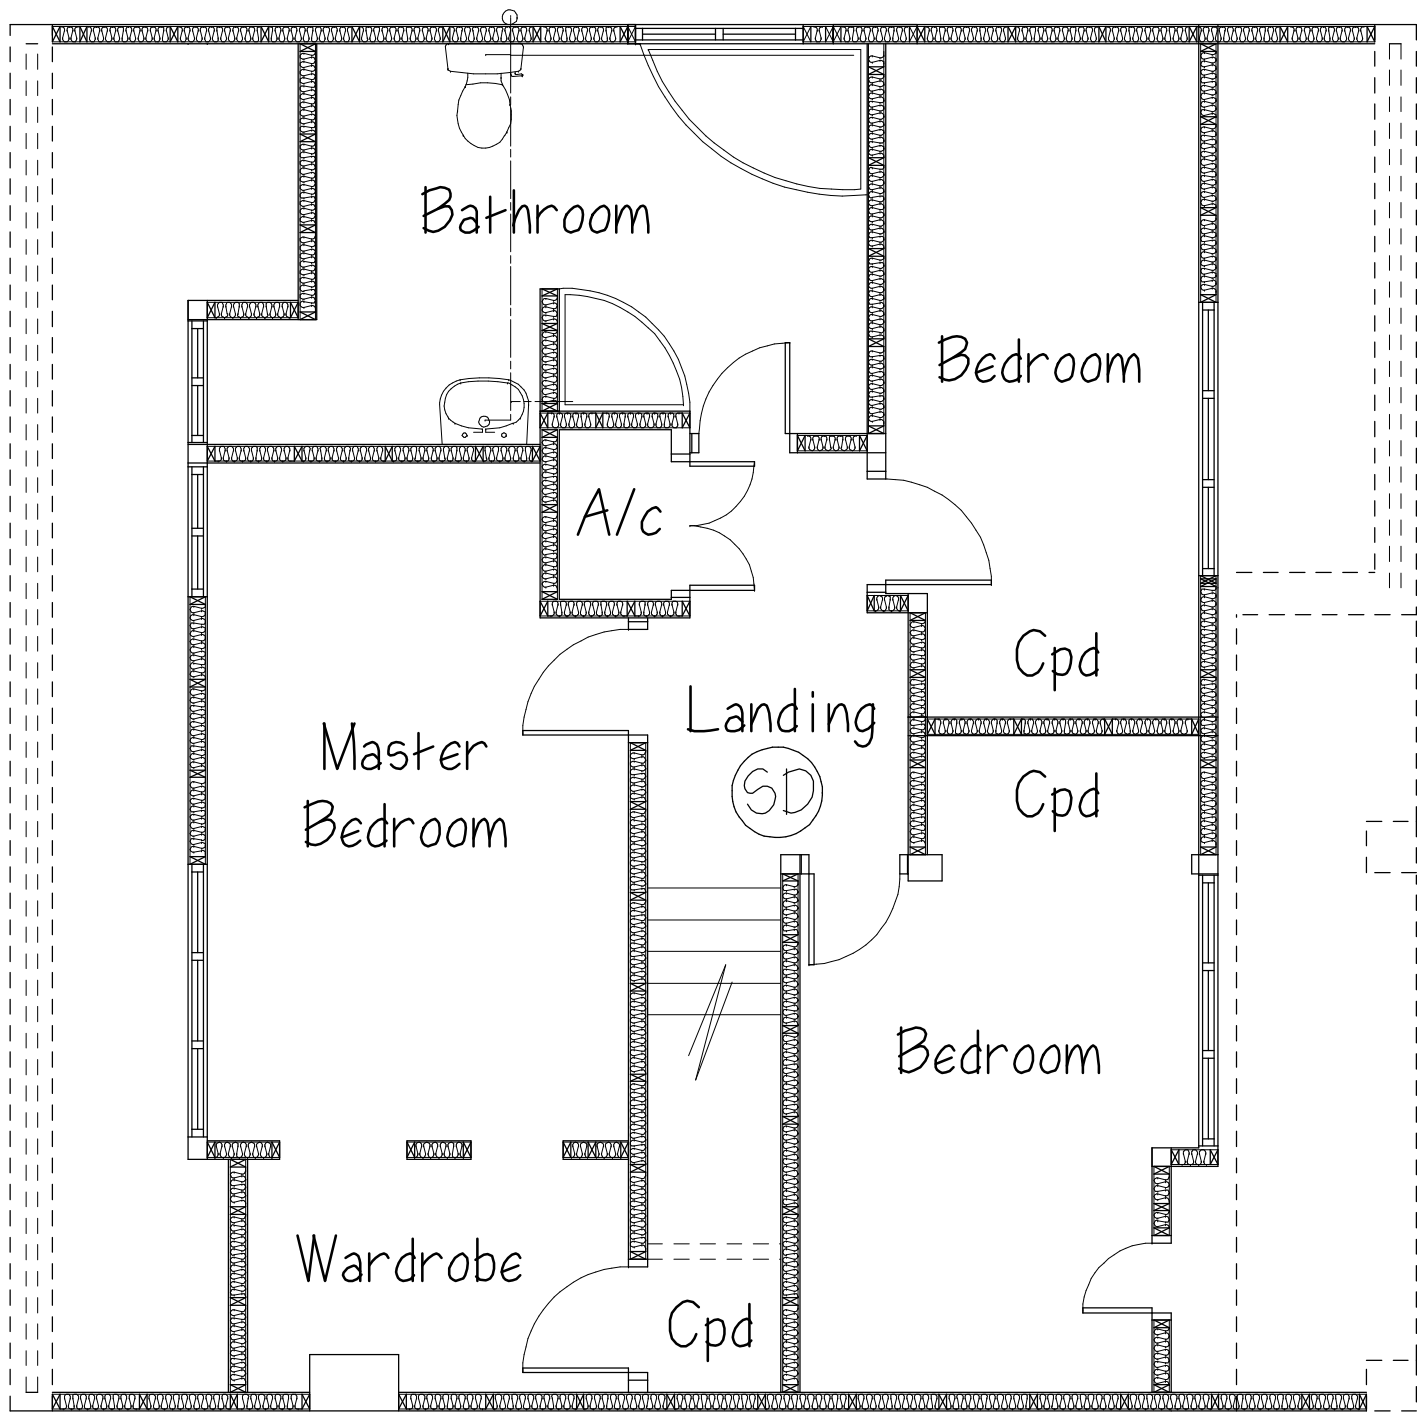

First Floor Plan

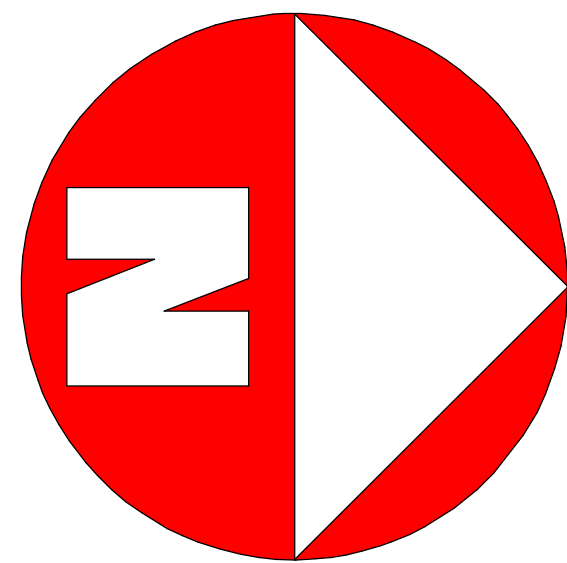

Jem Musselwhite C Build E FCABE, MIET, MconstM. Chartered Building Engineer & Surveyor.
106 Buriton Road, Winchester, Hants. SO22 6JF. Tel 07758 746207 - e-mail jem@jem-musselwhite.co.uk www.jem-musselwhite.co.uk
27 Orchard Avenue, Bishopstoke.
Proposed External Cladding & Window Amendment. for Mr. & Mrs. M. Warne.
As Existing Floor Plans & Elevations. Dwg 2021045/005A.
Scales 1:50 & 1:100 @ A1 Sized Paper Rev. 03 06 21.