

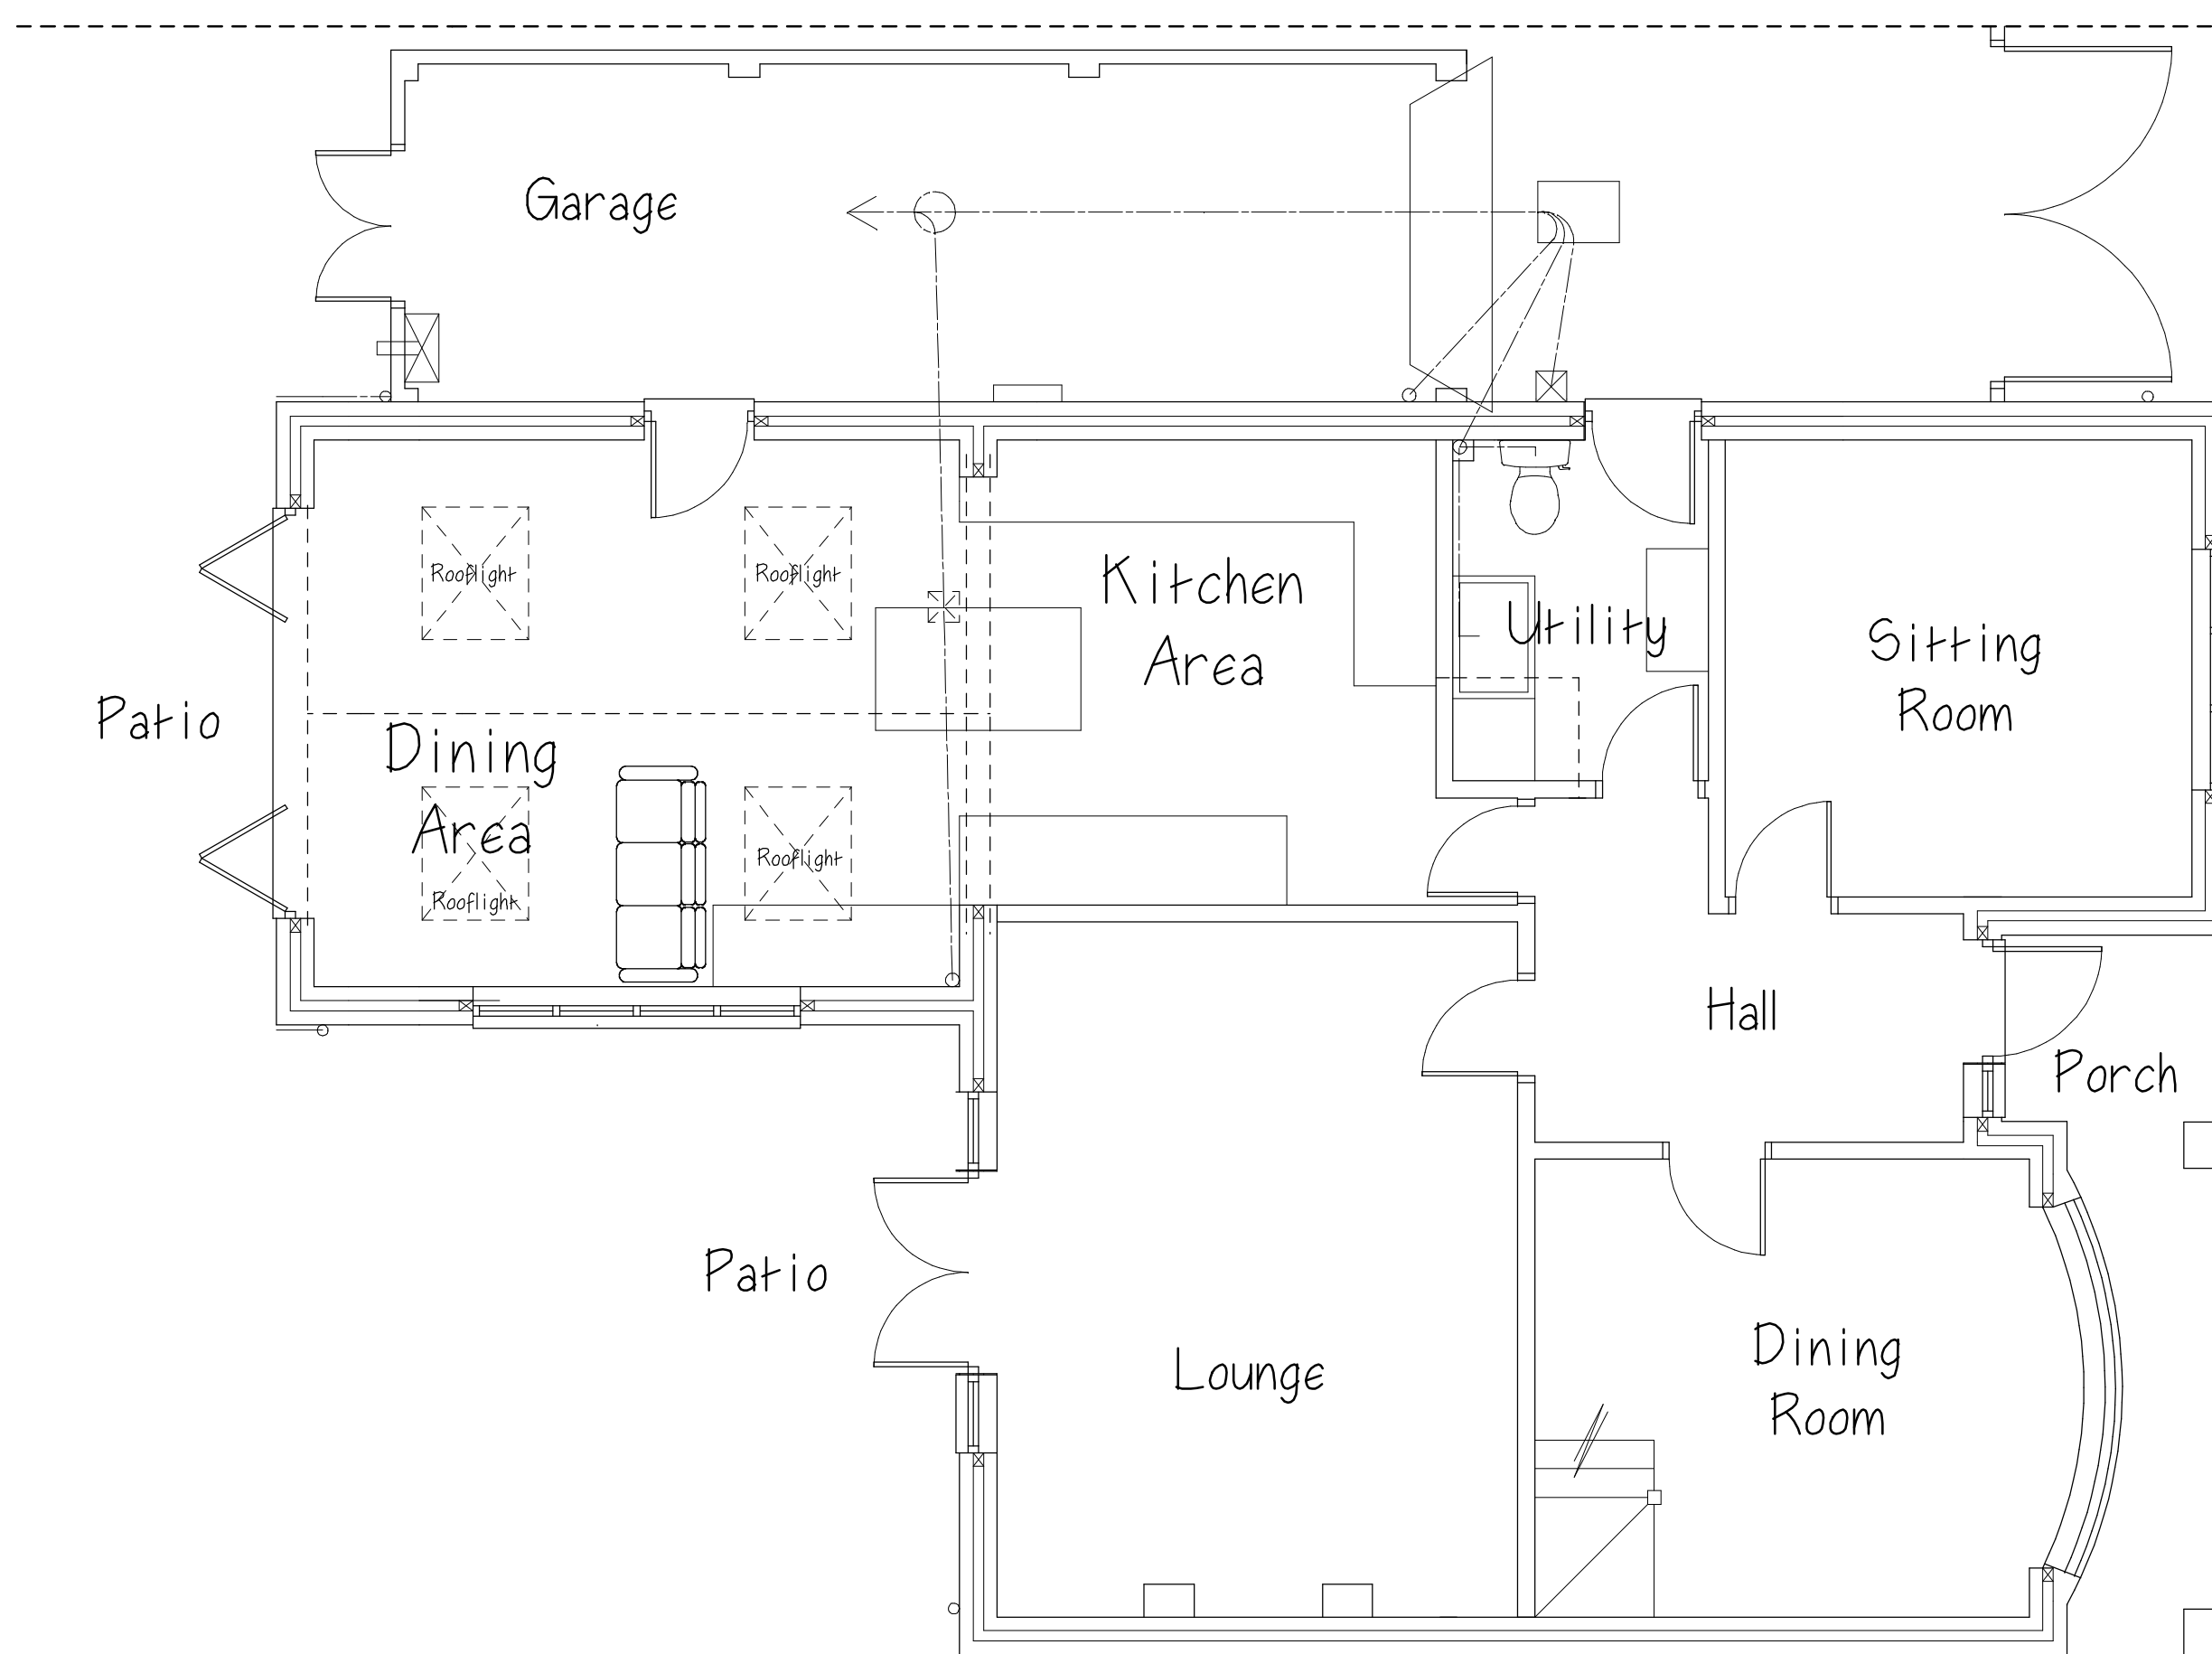



Elevations

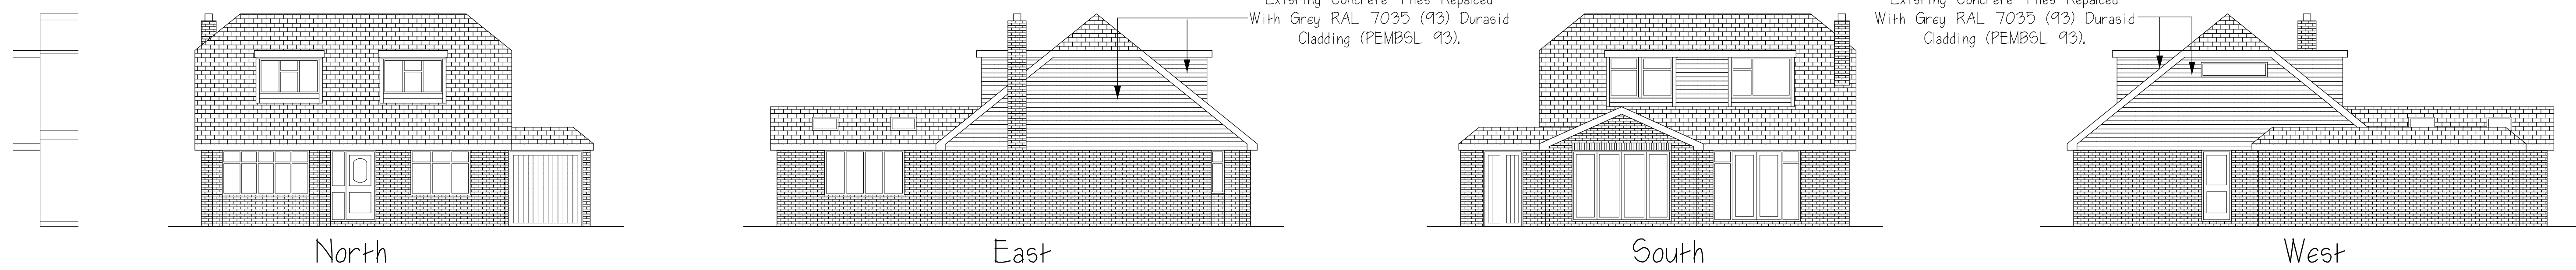

Ground Floor Plan

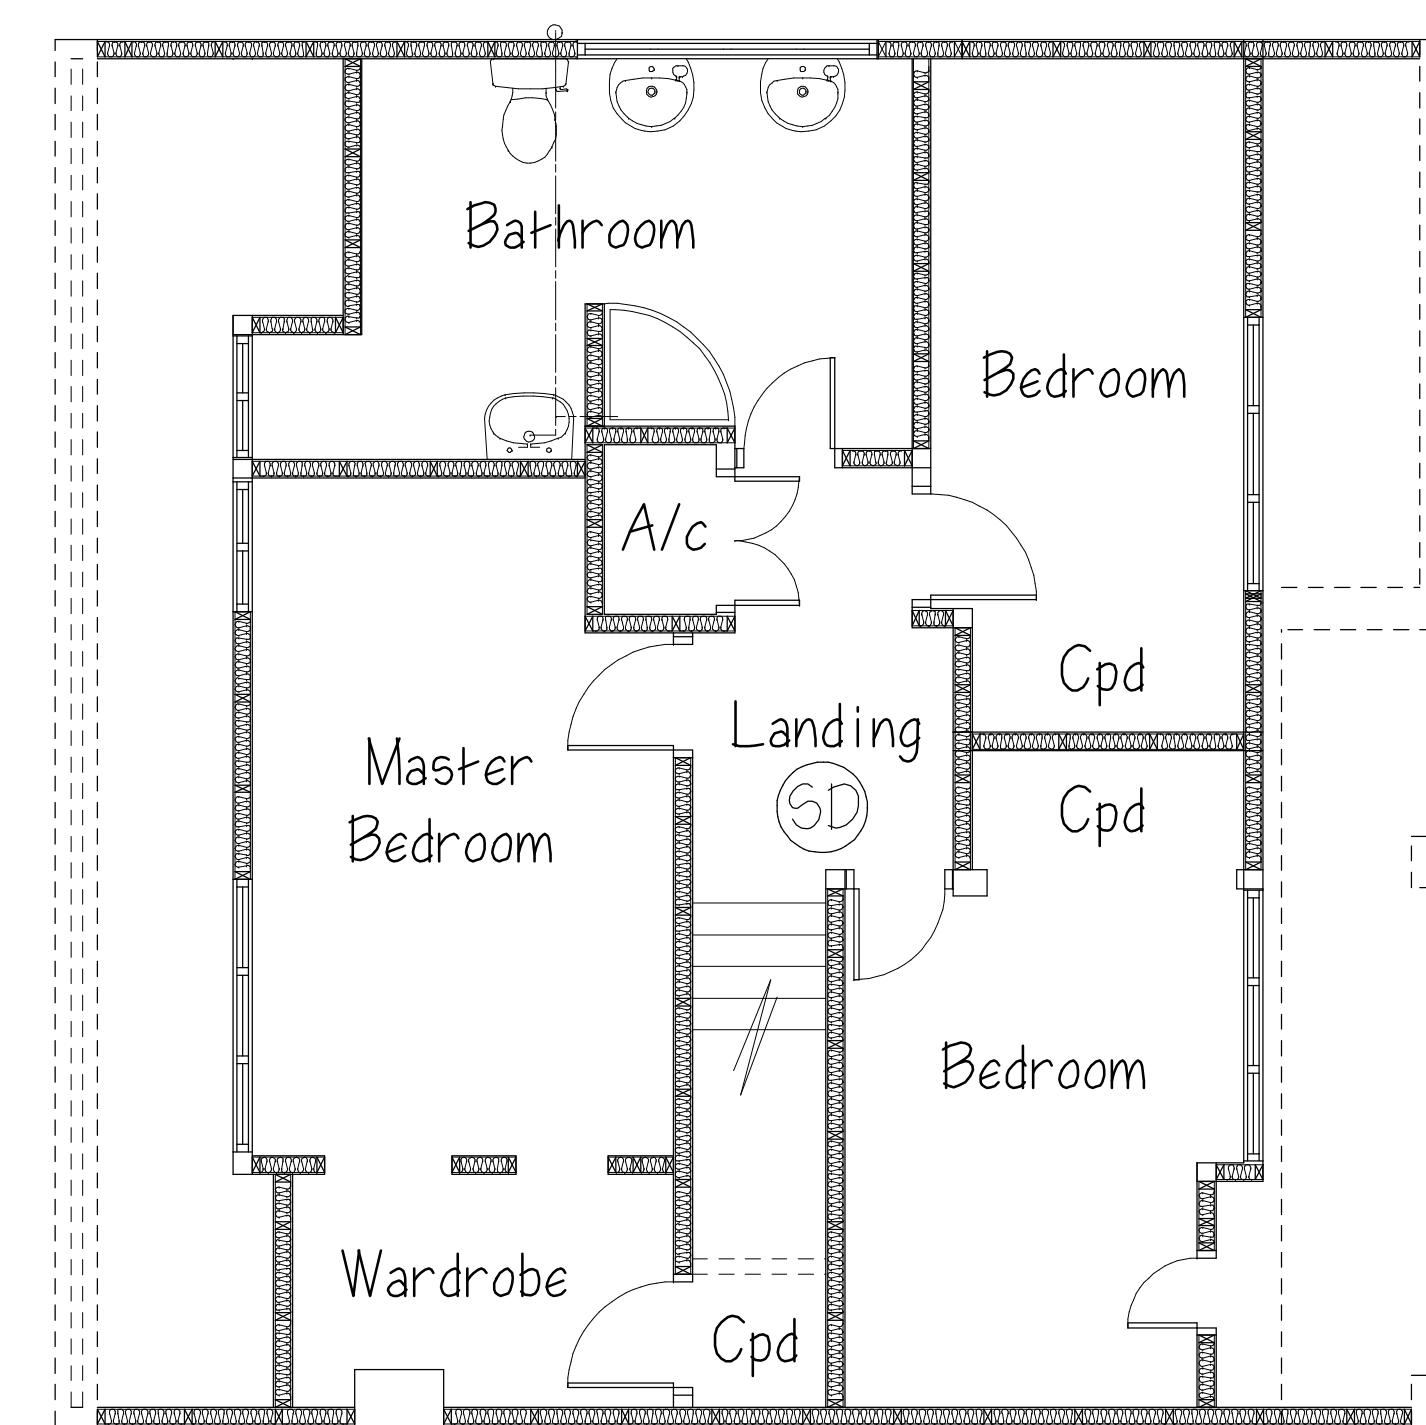

First Floor Plan

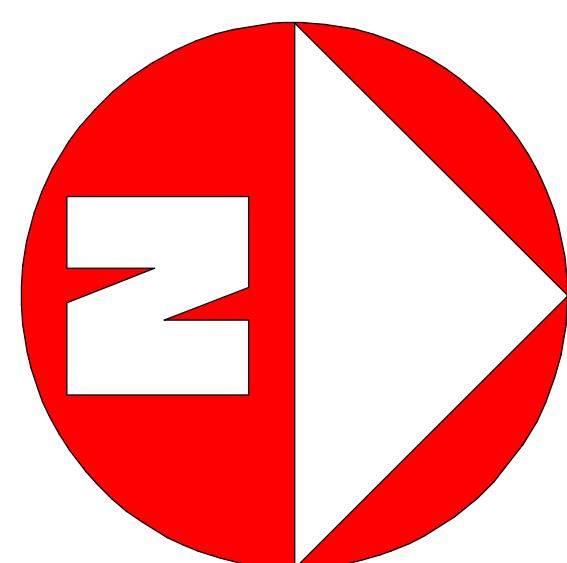

Jem Musselwhite C Build E FCABE, MIET, MconstM.
Chartered Building Engineer & Surveyor.

106 Buriton Road, Winchester, Hants. SO22 6JF.
Tel 07758 746207 - e-mail jem@jem-musselwhite.co.uk
www.jem-musselwhite.co.uk

27 Orchard Avenue, Bishopstoke.

Proposed External Cladding & Window Amendment.
for Mr. & Mrs. M. Warne.

As Proposed Floor Plans & Elevations. Dwg 2021045/006A.
Scales 1:50 & 1:100 @ A1 Sized Paper Rev. 03 06 21.