


Ball Top Metal Gate & Railing - Black

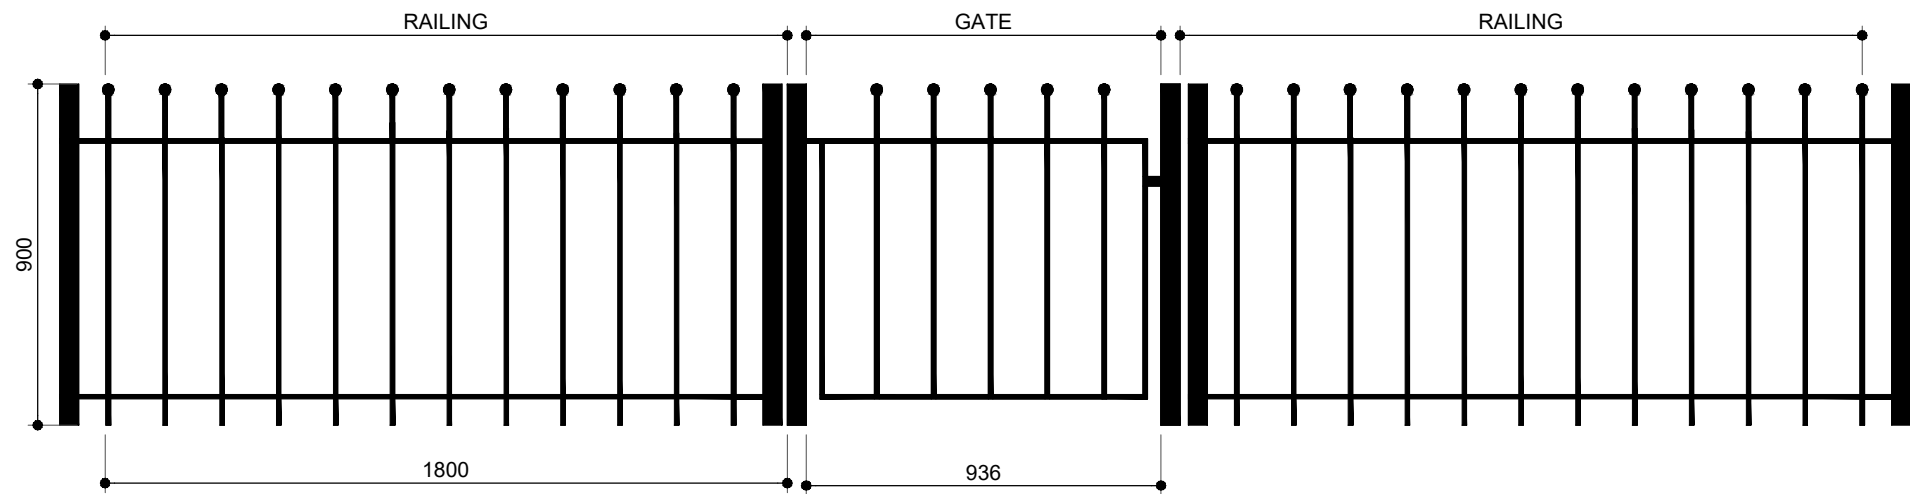

Specification - Railing
Height - 900mm
Infill Bars - 12mm
Spacing between Bars - 150mm
Material - Galanvised Steel, Powder Coated
Colour - Black



Bloor Homes Southern
River View House, First Avenue, Newbury
Business Park, London Road, Newbury,
Berkshire, RG14 2PS
Telephone: 01635 31555
Web: www.BloorHomes.com

Job Title	Boorley Green A4
Drawing Title	Metal Railing Detail

Scale	NTS@A4	Date	JUN2021
Drawn	JH	Checked	JH
Job No	SO106 - RD	Drawing No	001
Rev	A		

A	Specification Added	JH	JH	2.7.21
Rev	Amendments	Drn	Chk	App
				Date