
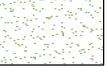
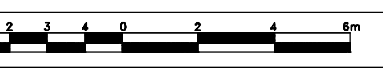


SPECIFICATION
All works generally, to comply with the written Soft Landscape Specification.

NOTES:
DO NOT SCALE FROM DRAWING
NOT FOR CONSTRUCTION, FOR PLANNING PURPOSES ONLY

Legend

-  Proposed tree planting within soft landscape. See detail.
-  Proposed Ligustrum (privet) hedge planting to be planted in a double staggered row 300mm apart and at 600mm centres in each row. To be maintained at 1m height
-  Proposed hedge planting to be planted in a single row at 300mm centres. Maintained at 600mm height
-  Proposed shrub planting to receive 75mm bark mulch after planting operations
-  Proposed grass areas to receive good quality amenity grass turves laid in line with good horticultural practices
-  Cut lines
-  Proposed climbing plants to be trained up adjacent wall/ fence/pergola with galvanised wires and hook set 250mm apart with support canes removed prior to planting

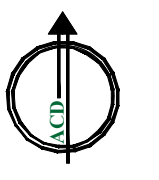

Rev	Date	Details	Drawn
-----	------	---------	-------



HEAD OFFICE
Rodbourne Rail Business Centre, Grange Lane,
Malmesbury, SN16 0ES
Tel: 01666 825646

Courtyard House, Mill Lane, Godalming, GU7 1EY
Tel: 01483 425714

Suite 6, Crescent House, Yonge Close, Eastleigh, SO50 9SX
Tel: 02382 026300


email: mail@acdenv.co.uk
www.acdenvironmental.co.uk



scheme: Boorley green
Botley
client: Bovis Homes
drawing: Landscape Proposals
date: November 2018
scale: 1:200@A1
drawing no: BOV22193 Sheet 3
drawn: SC checked: JS

Copyright of ACD Environmental Ltd. All rights described in Chapter IV of the Copyright, Designs and Patents Act 1988 have been generally asserted. 2011. Copyright of this plan remains with ACD until all fees have been paid in full.

Tree Pit Detail: Soft Landscape

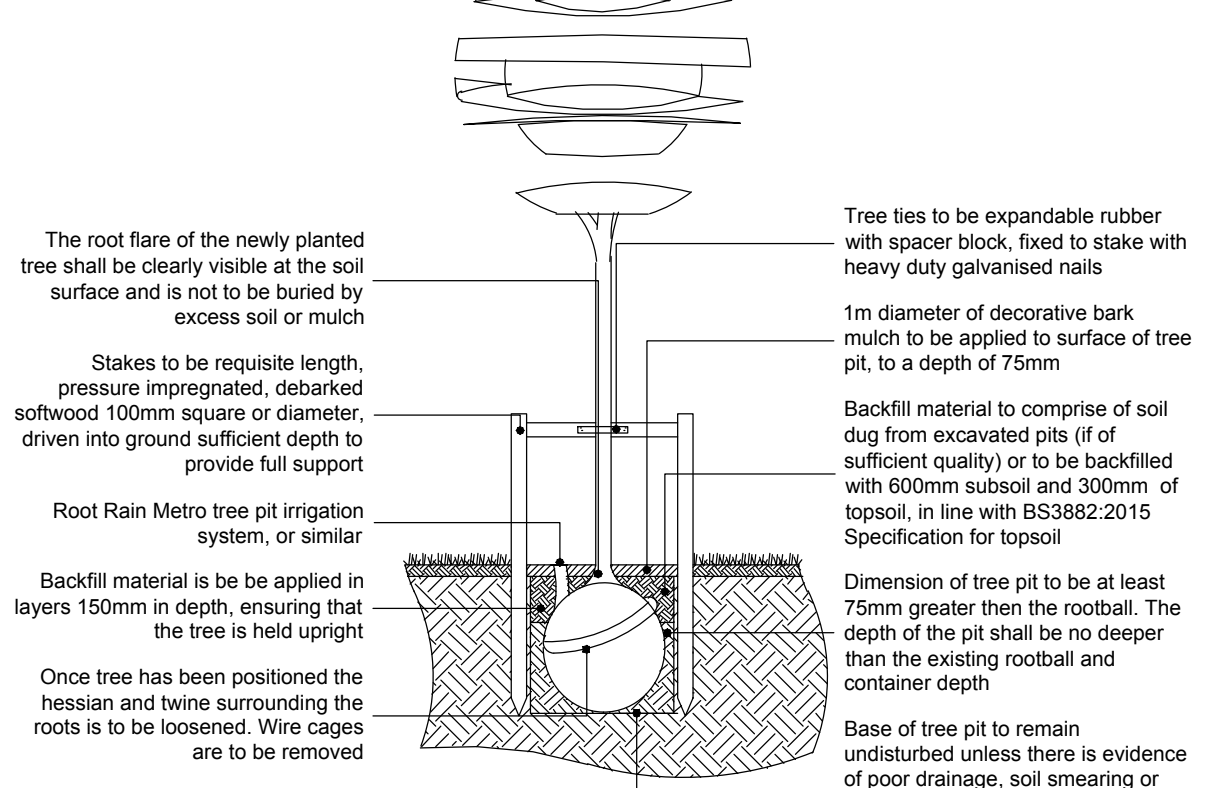

Components as supplied from GreenBlue Urban or similar