



architects & urban designers

Tel: 0845 365 1475
Email: mail@adp-ltd.co.uk
www.adparchitects-ltd.co.uk
Richmond Court, 94 Botley Road, Park Gate, Southampton, SO31 1BA

project name/address:

The Slipway
Rope Walk
Hamble
SO31 4HB

client:

Mr A Loizou

drawing title:

Location Plan

Copyright

Reproduced from Ordnance Survey's 1:1250 scale map
with permission of Controller, HMSO Crown copyright.
ADP Architects Ltd AR 100010061

job number:

1799

drawing number:

L01

revision:

A


drawing scale/size:

1:1250 (A4)

date:

July 20



drawn:

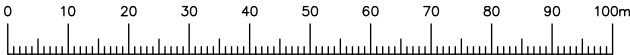

LINEAR SCALE 1:1250

A4@1:1250

rev:	date:	note:

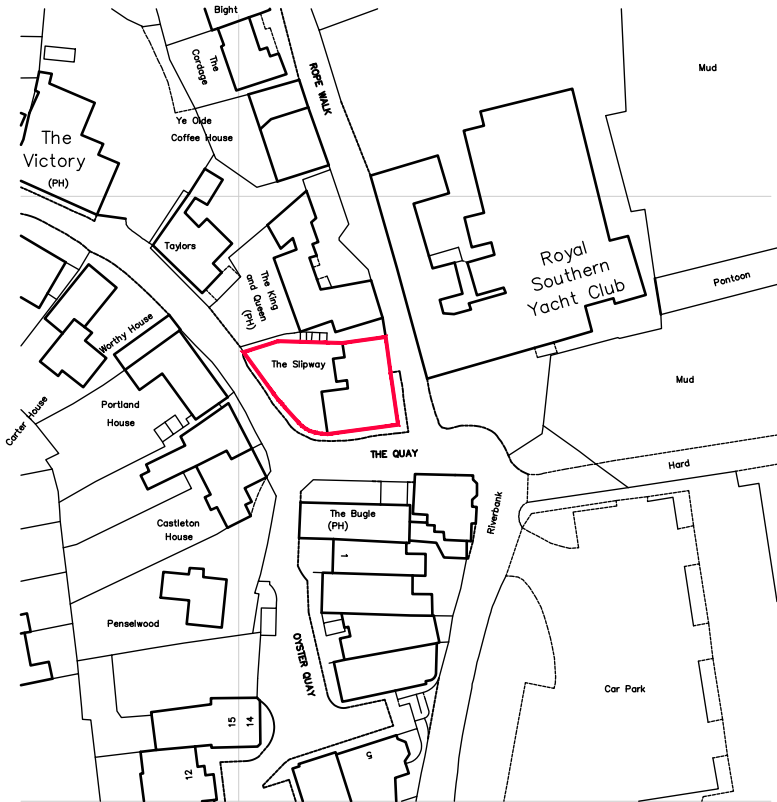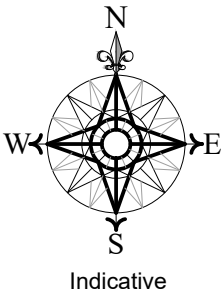

Ordnance Survey (c) Crown Copyright. All rights reserved. Licence number 100022432