



156 Southampton Road - Location Plan

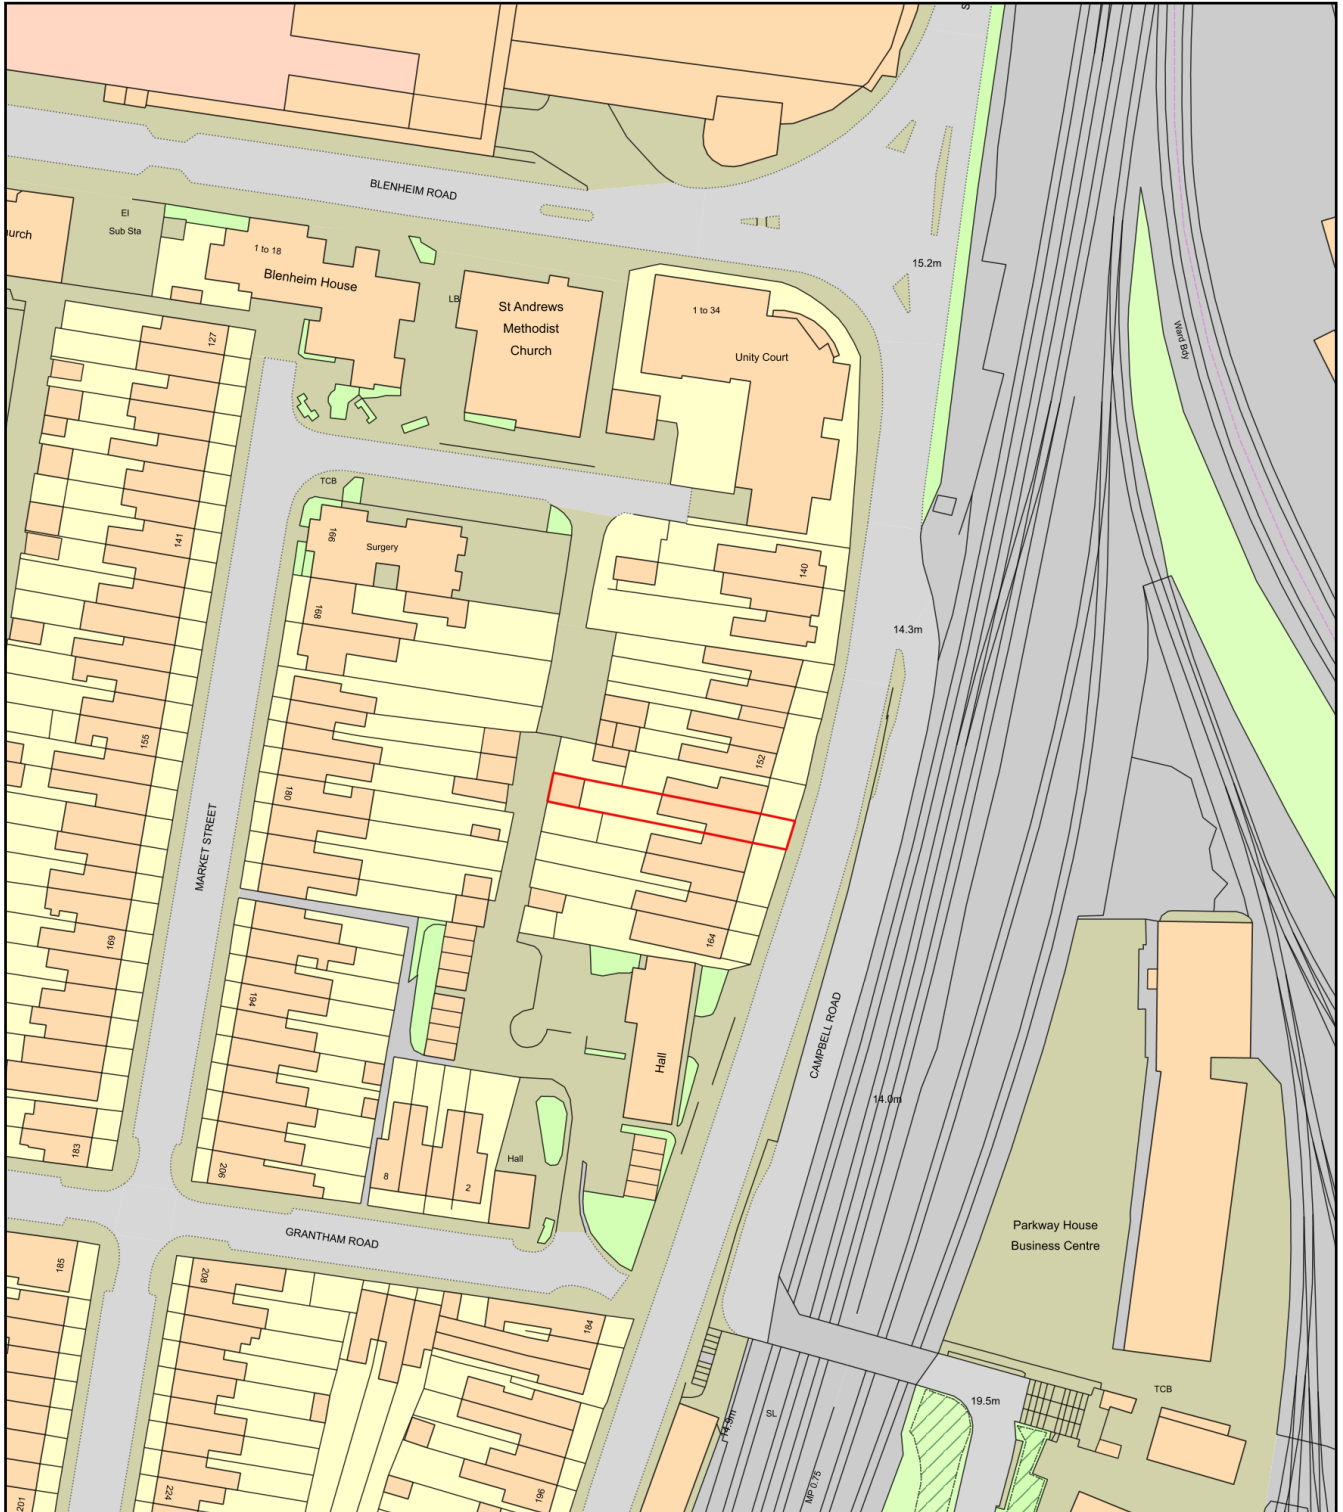

0 50
Metres

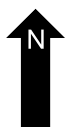

Plan Produced for: 156 Southampton Road

Date Produced: 08 Oct 2021

Plan Reference Number: TQRQM21281124417980

Scale: 1:1250 @ A4