
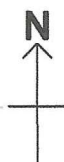


LDC/21/91697

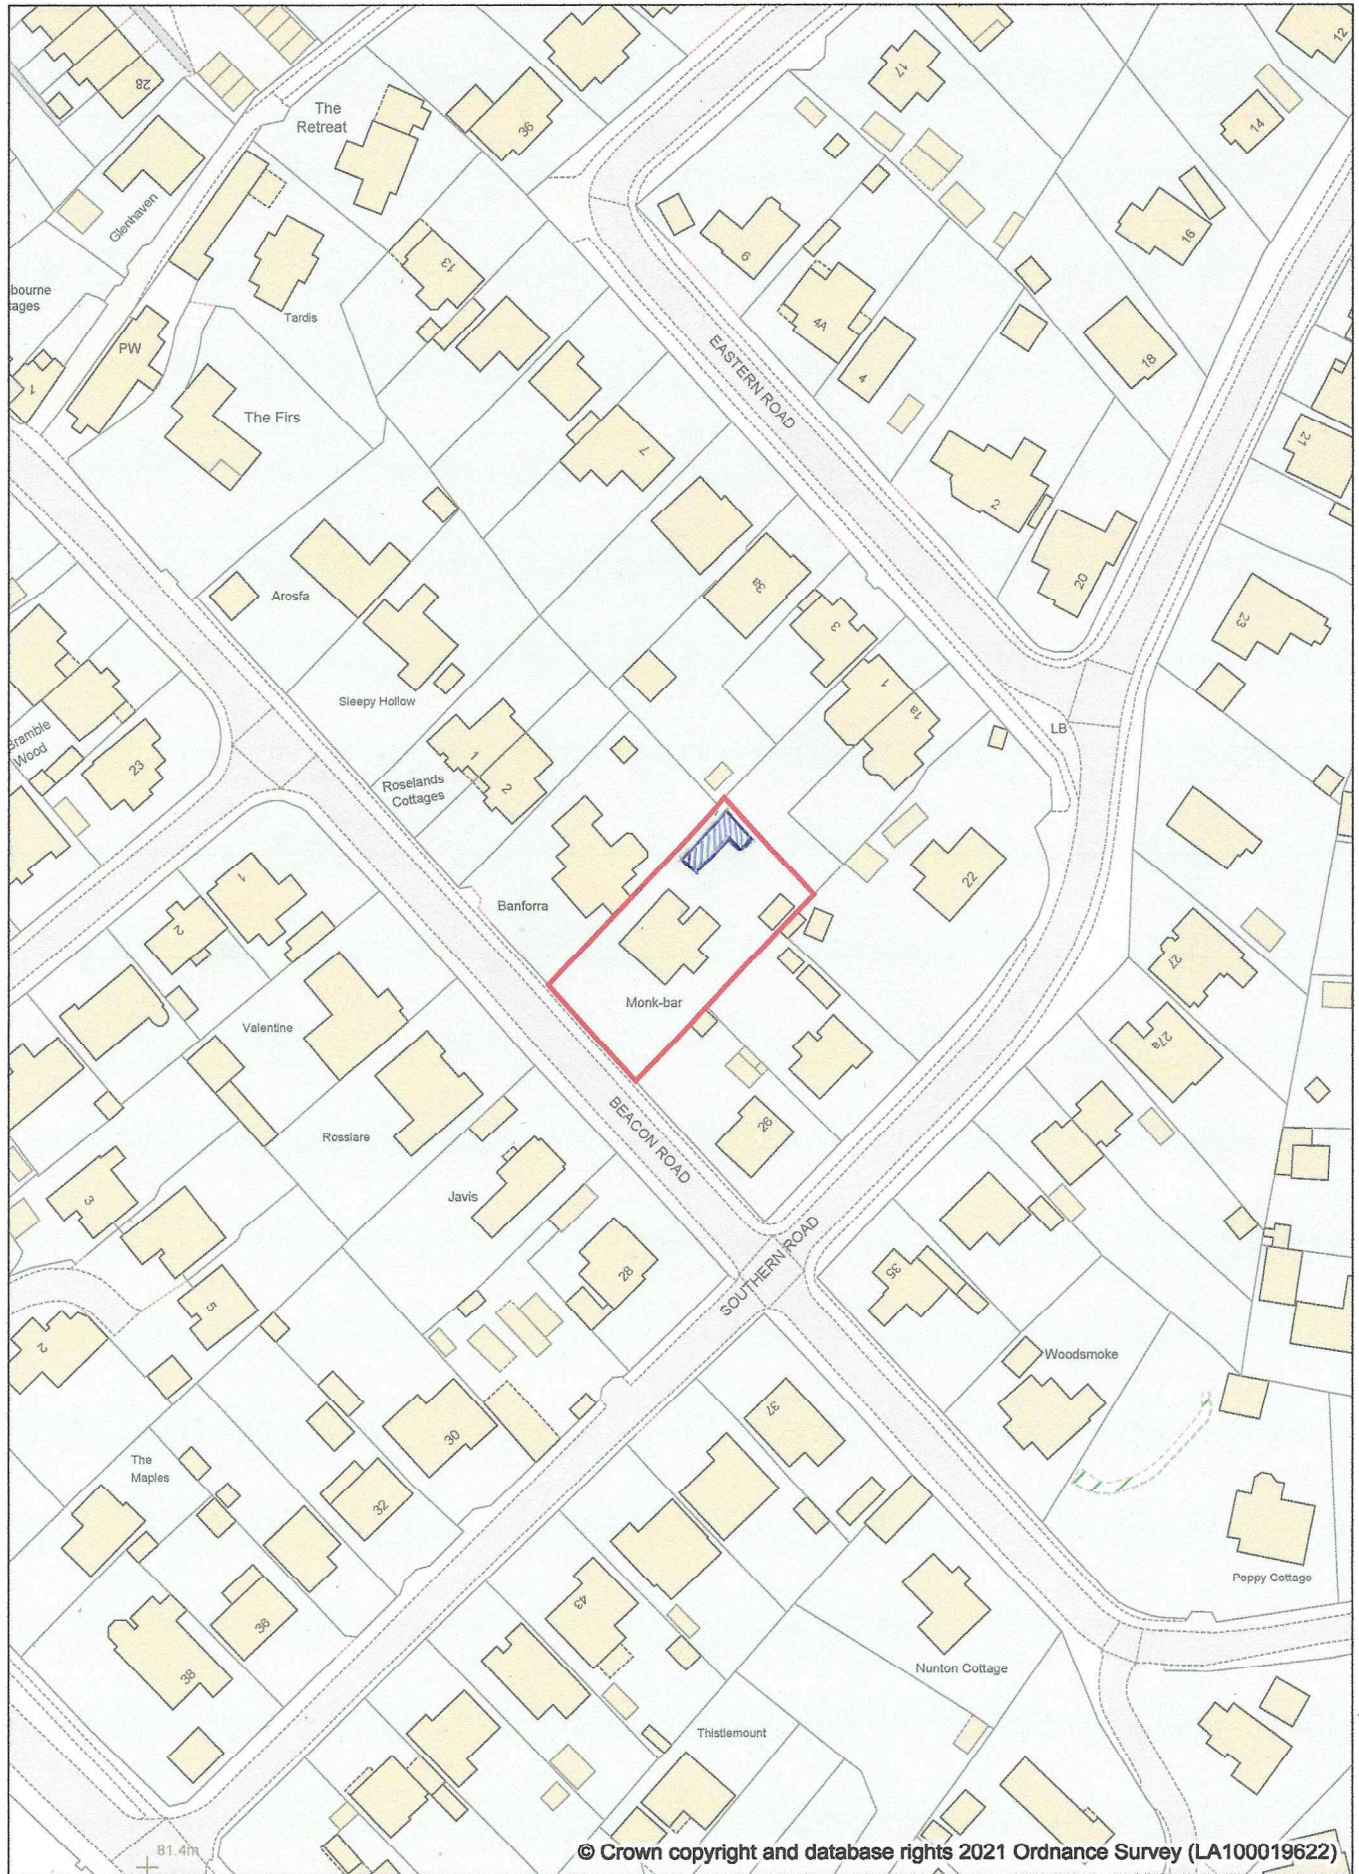

Address: Monk-Bar, Beacon Road,
West End, Southampton. SO30 3BQ

Date: 03/11/2021

Scale: 1:1250