NOTES

Use figured dimensions only. Scale drawing only when a scale bar is present. All dimensions to be checked by user and any discrepancies, error or omissions to be reported to the architect before work commences. Read this drawing with all relevant materials

PERFECT SET-UP

www.PerfectSet-Up.com

20 - 22 Wenlock Road, London, N1 7GU.
[t] 01252 904084 [m] 07769272008 [E] mhoffus@gmail.com

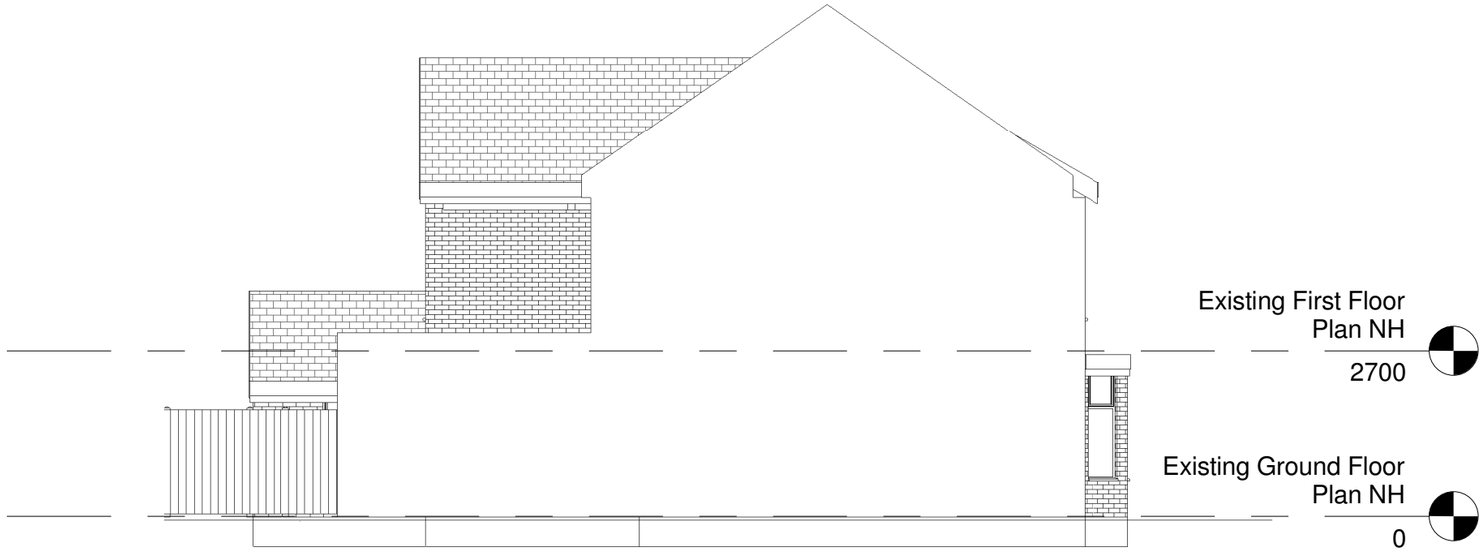

Existing Side Elevation b - NR

1 : 100

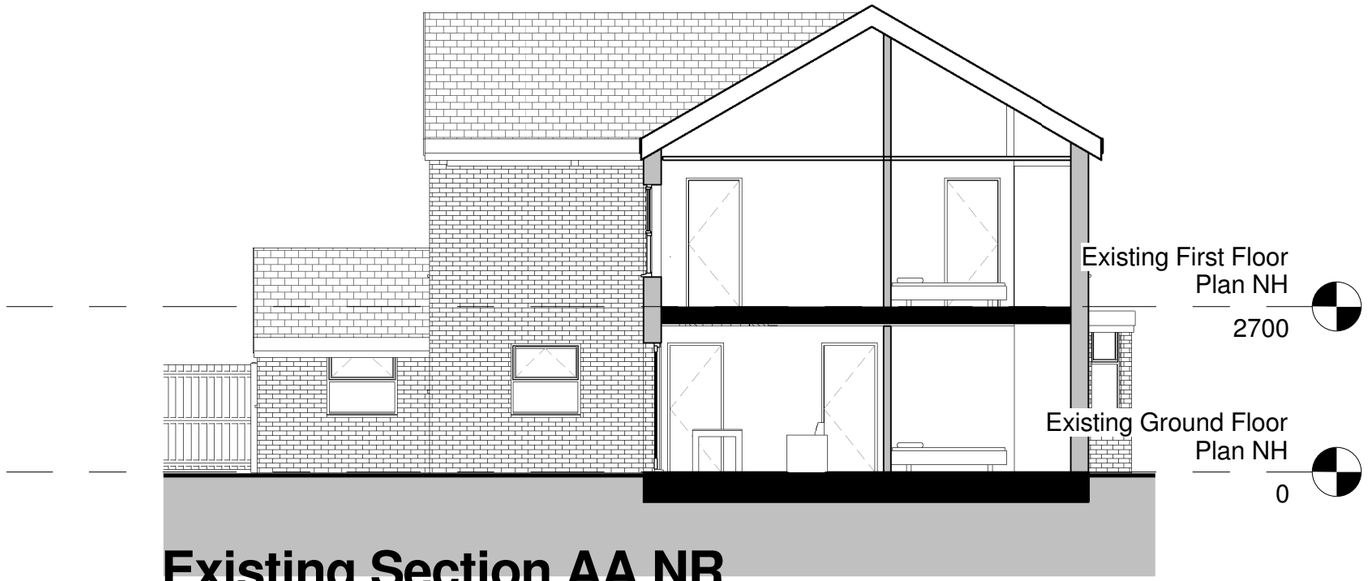

Existing Section AA NR

1 : 100

Designer Approver

Rev	Date	Drn	Chkd	Description

Purpose of Issue: PLANNING

client: Mr Dube

project: 30 Newtown Road, Eastleigh, S050 9BW

drawing title: Drawings 2

scale at A3:	date:	drawn by:	checked by:
1 : 100	Dec 2021	JR	JR

drawing number: 701 - PL102

revision:

PERFECT SET-UP

20 - 22 Wenlock Road, London, N1 7GU.
[t] 01252 904084 [m] 07769272008 [E] mhoffus@gmail.com