NOTES

Use figured dimensions only. Scale drawing only when a scale bar is present. All dimensions to be checked by user and any discrepancies, error or omissions to be reported to the architect before work commences. Read this drawing with all relevant materials

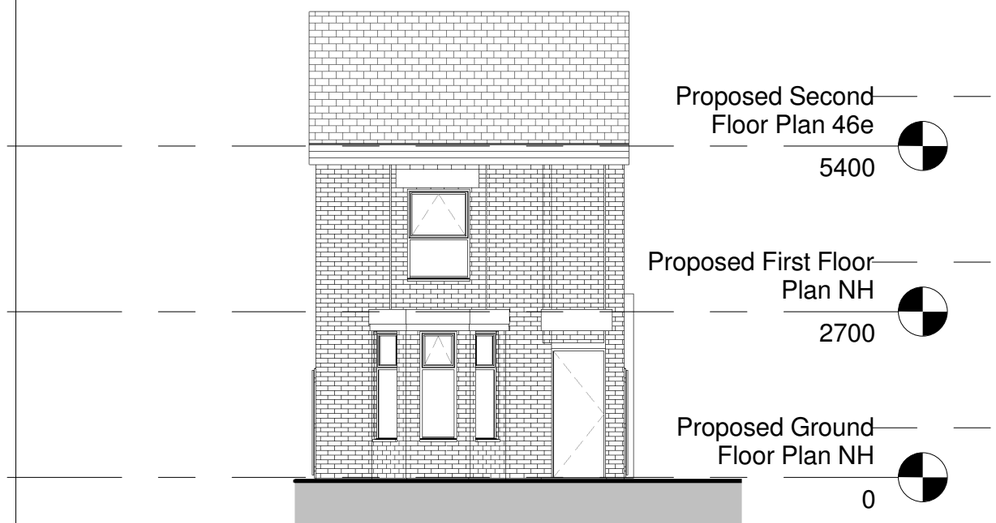

Proposed Front Elevation NH

1 : 100

Proposed Section AA NH

1 : 100

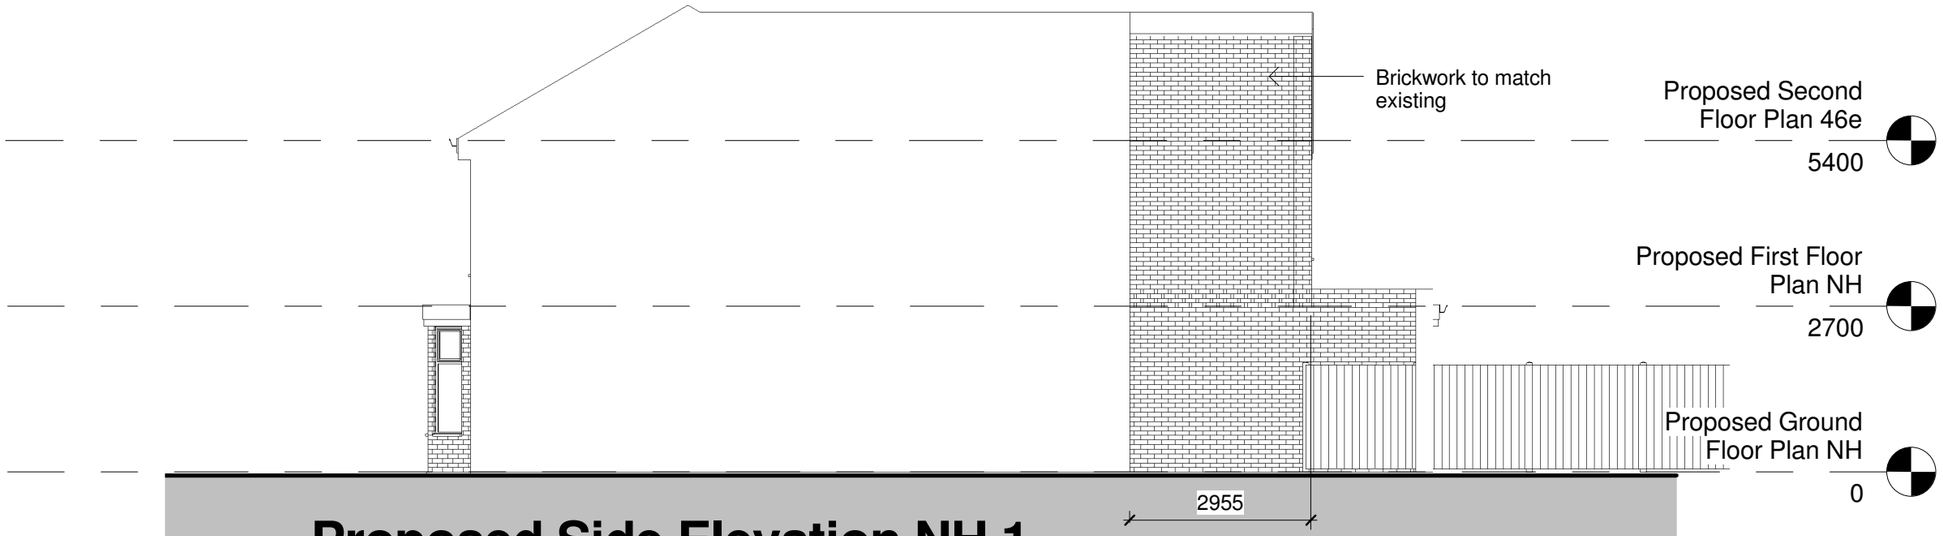

Proposed Side Elevation NH 1

1 : 100

PERFECT SET-UP

www.Perfect-Set-Up.com
20 - 22 Wenlock Road, London, N1 7GU.
[t] 01252 904084 [m] 07769272008 [E] mhoffus@gmail.com

Designer Approver

Rev	Date	Drn	Chkd	Description

Purpose of Issue: PLANNING

client:

project:

drawing title: Drawings 2

scale at A3:	date:	drawn by:	checked by:
1 : 100	DEC 2021	JR	JR

drawing number: 701 - PL1002

revision:

PERFECT SET-UP
20 - 22 Wenlock Road, London, N1 7GU.
[t] 01252 904084 [m] 07769272008 [E] mhoffus@gmail.com