
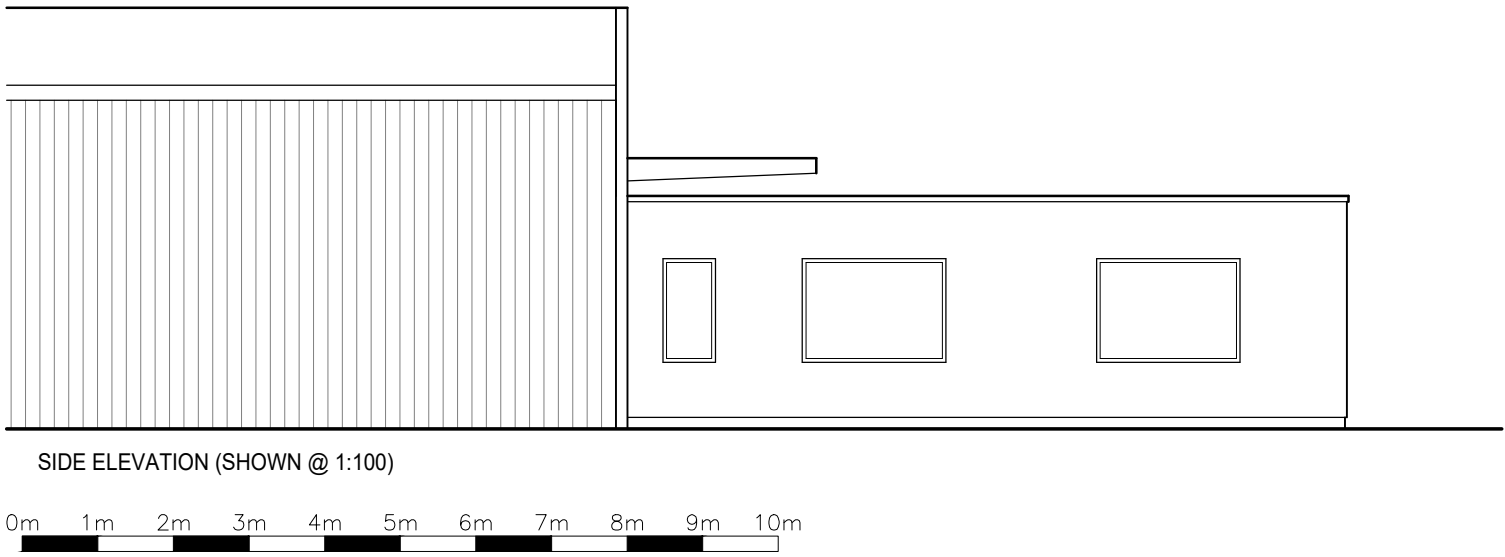
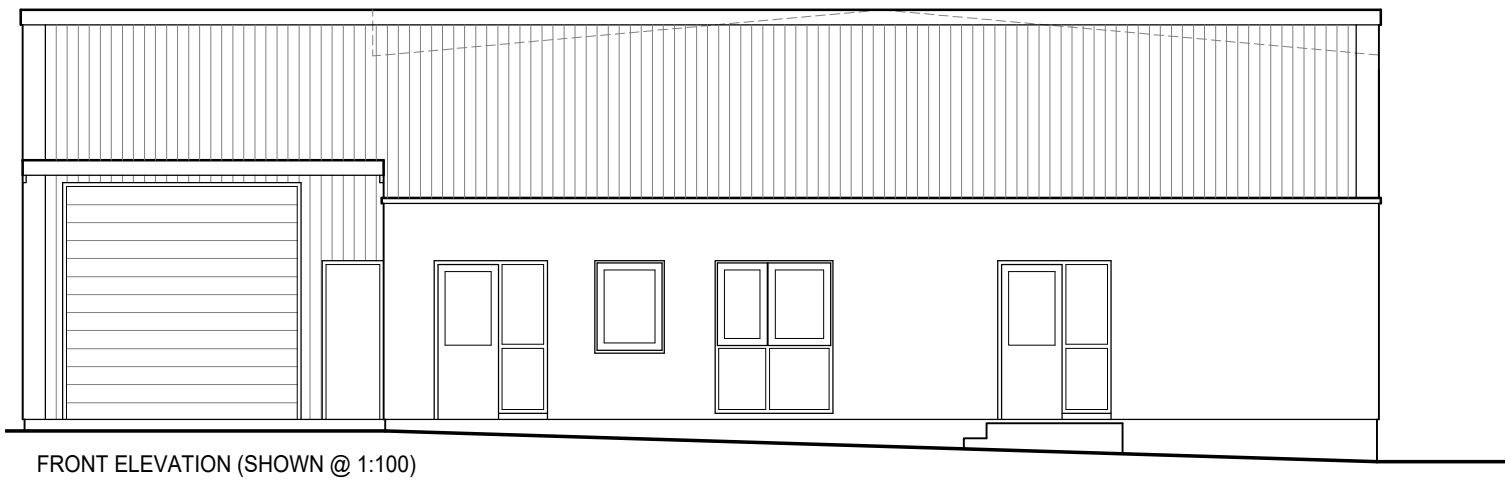
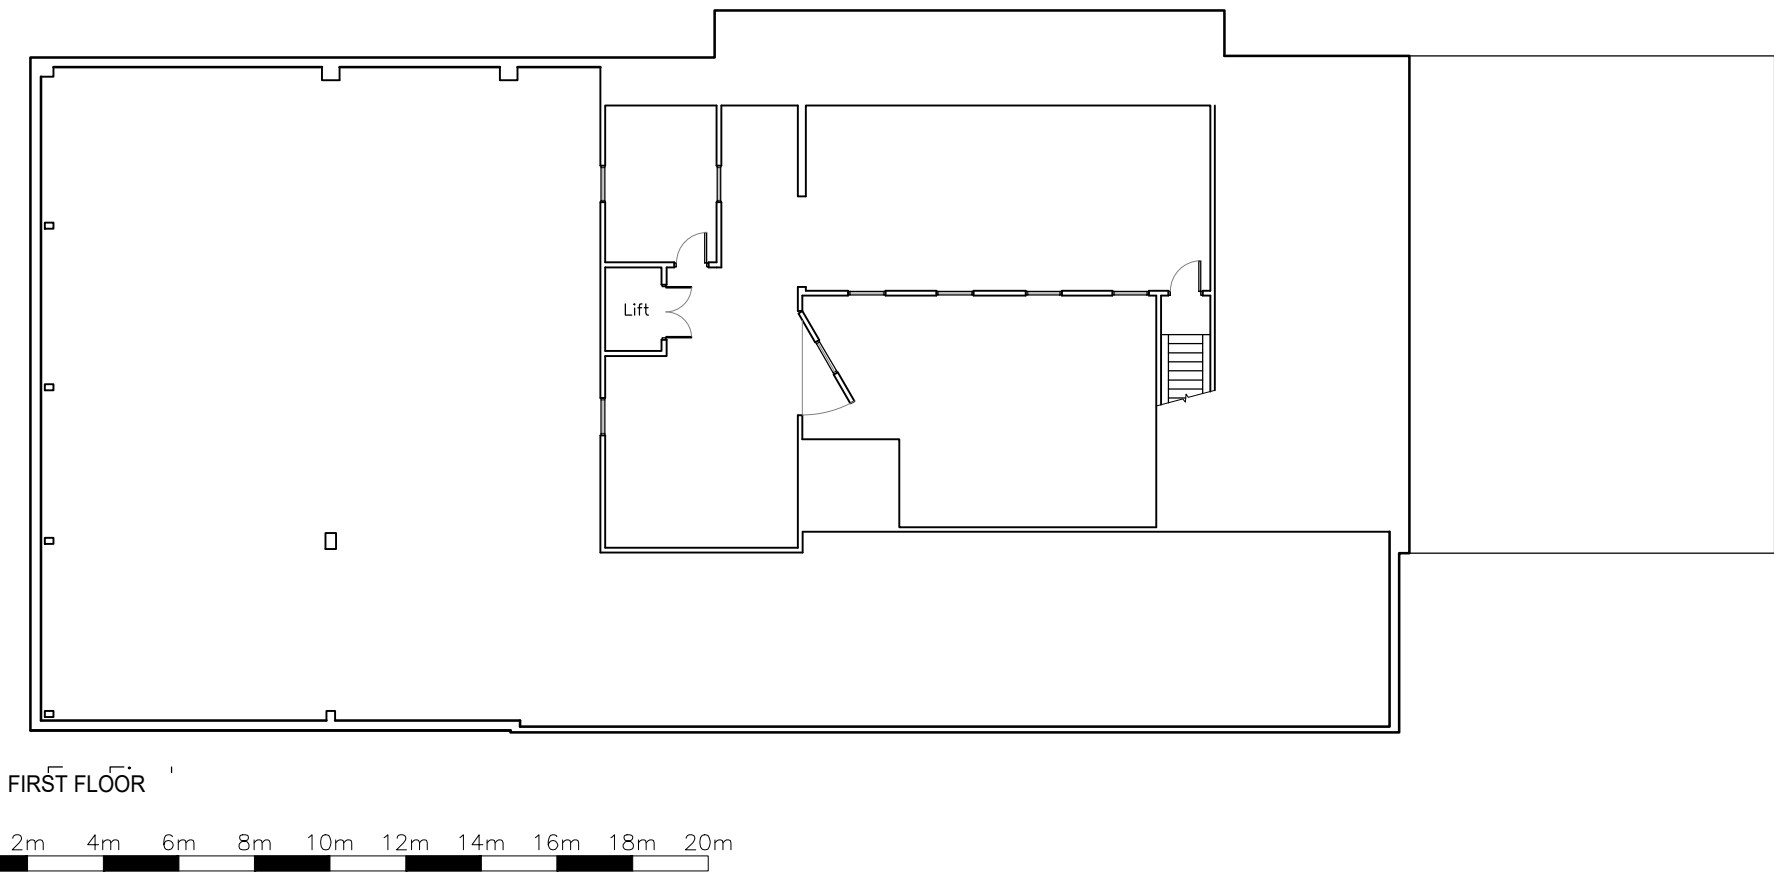
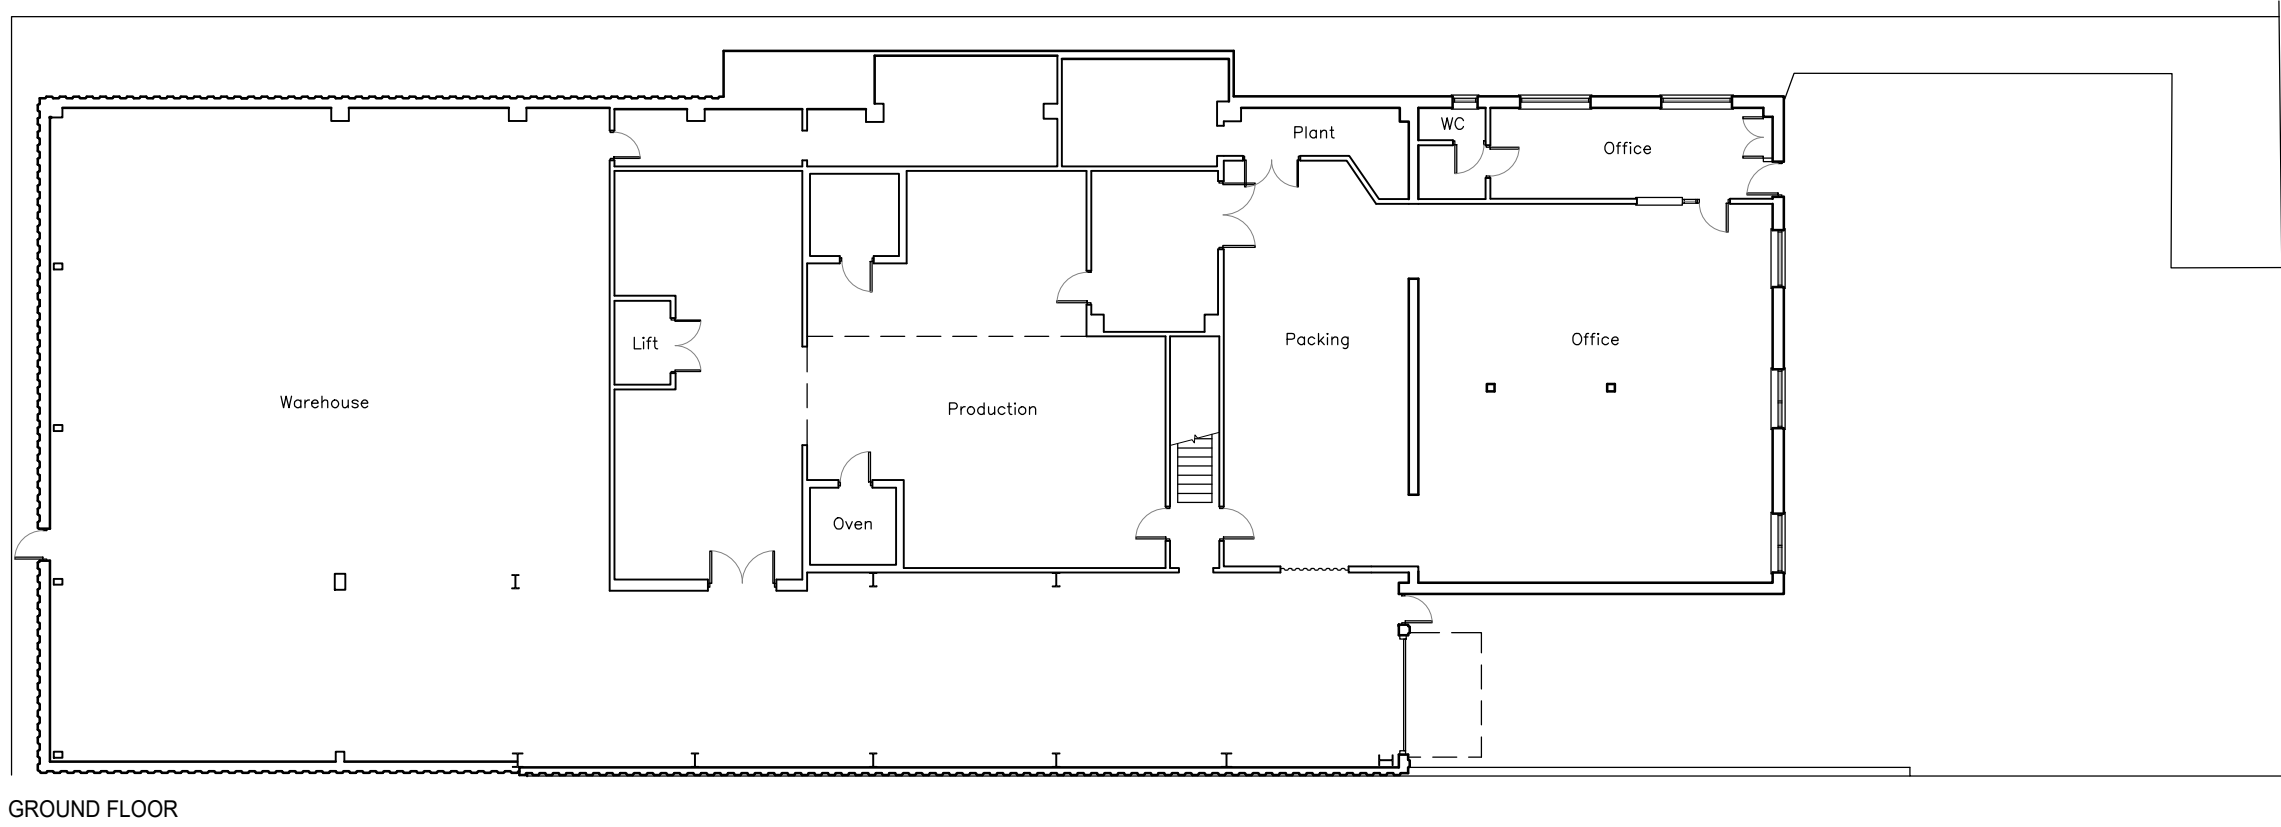
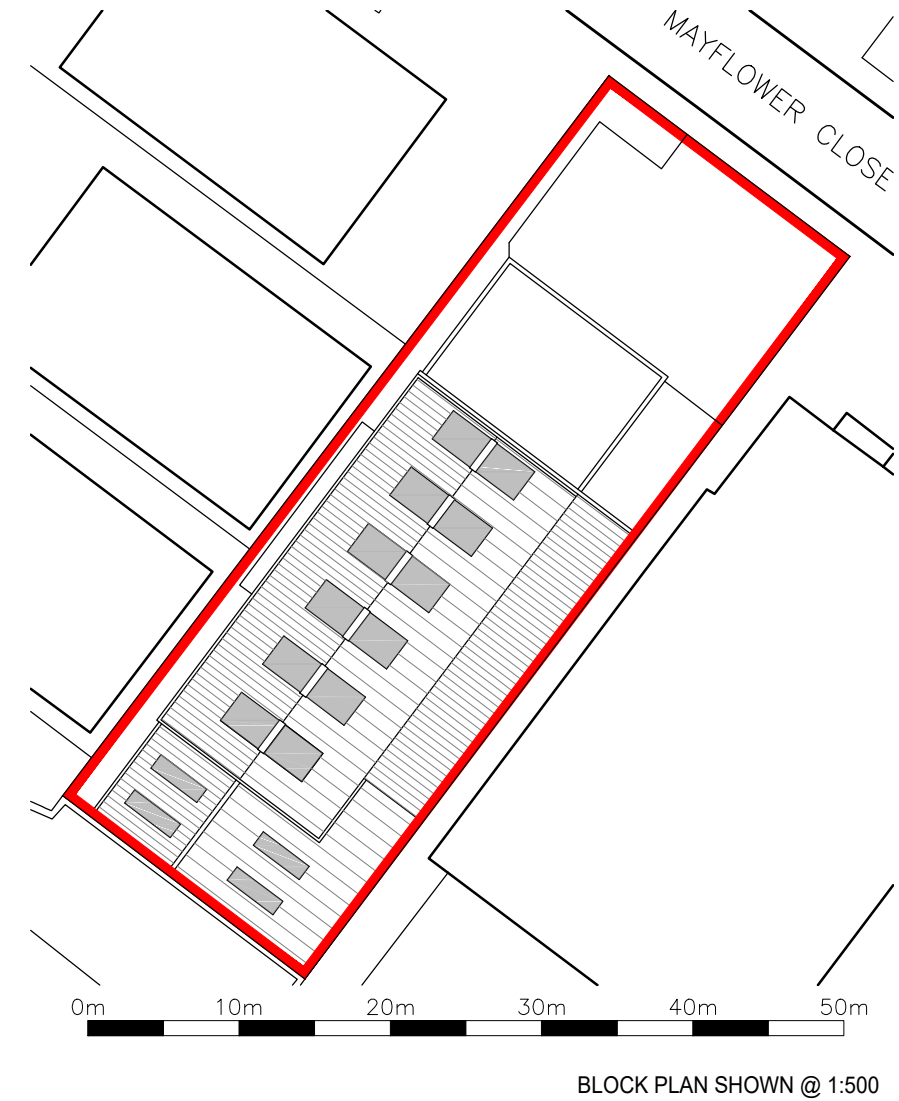
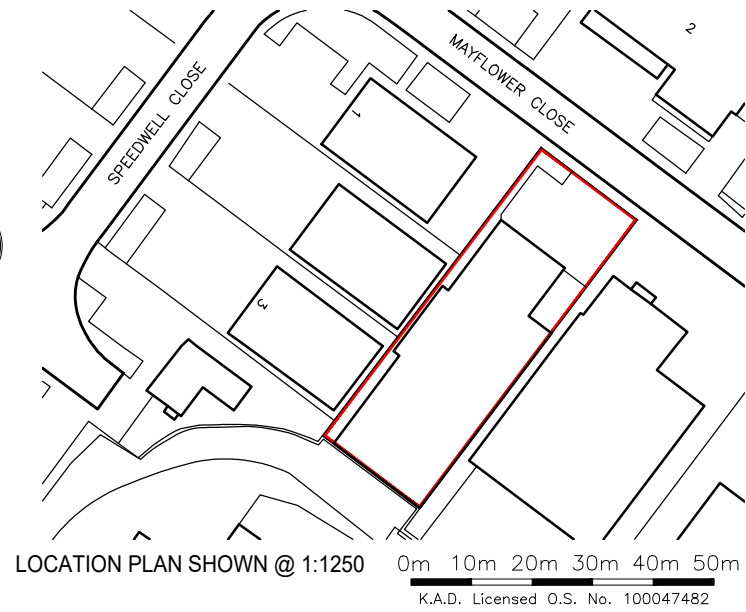
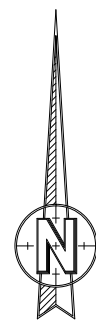


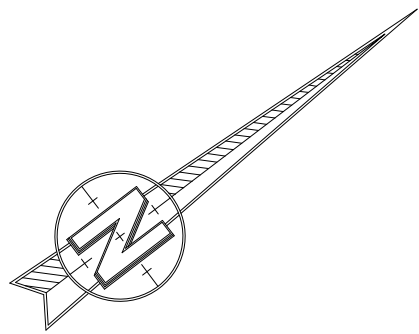

Rev	Revision	By	Date
K NIGHT A DRCHITECTURAL D ESIGN			
K.A.D. Ltd Ground Floor Suite 94 Richmond Court Botley Road Southampton SO31 1BA T: 01489 680194 E: admin@k-a-d.co.uk W: www.k-a-d.co.uk			
Client FULFIL UK			
Project MAPLE HOUSE MAYFLOWER CLOSE CHANDLERS FORD SO53 4AR			
Drawing EXISTING PLANS			
Scale 1:200@A2	Date NOV 2021		
Project no. KAD	Sequential 01	Brdg/Floor A	Detail EX
			Rev .