


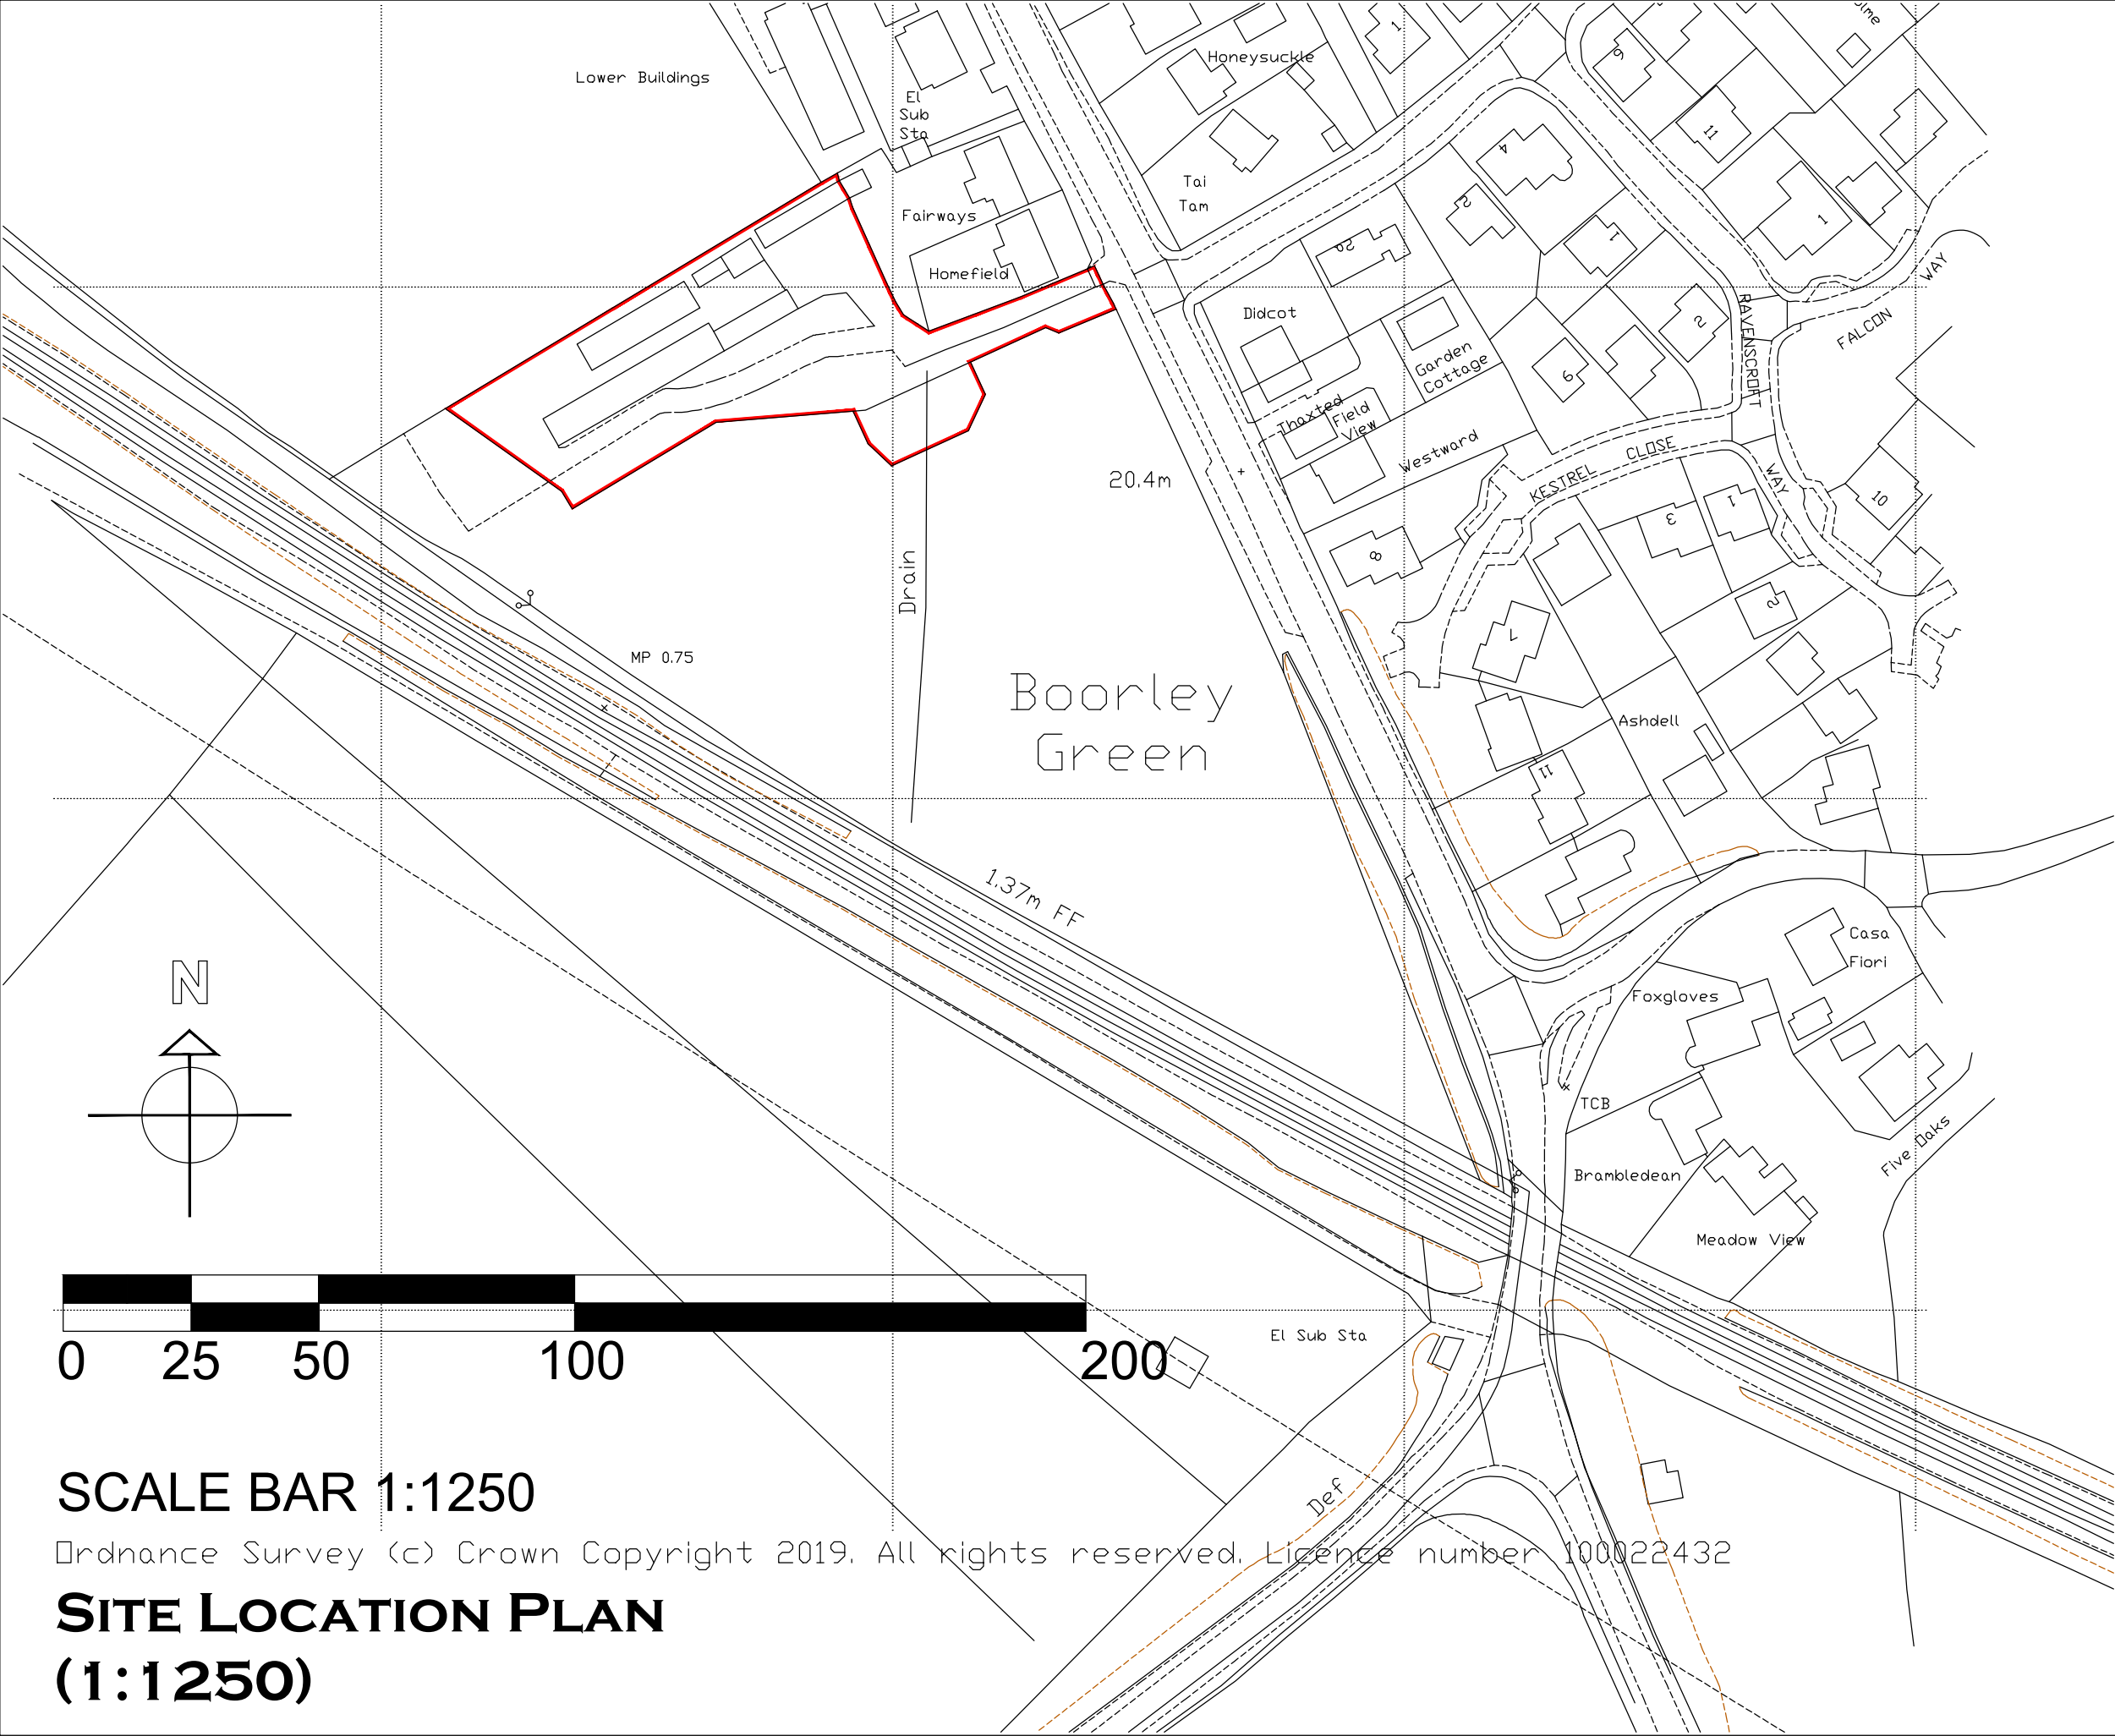

Notes

THIS DRAWING IS THE COPYRIGHT OF VIVID DESIGN STUDIO LTD AND MUST NOT BE COPIED, ALTERED OR REPRODUCED IN ANY WAY NEITHER PASSED TO A THIRD PARTY WITHOUT THEIR WRITTEN PERMISSION.

DIMENSIONS TO BE CHECKED ON SITE BEFORE COMMENCING WORK AND ANY DISCREPANCIES SHALL BE REPORTED TO THE DESIGNER. FIGURED DIMENSIONS MUST BE TAKEN IN PREFERENCE TO SCALED DIMENSIONS.

Rev:-	Description:-	Date:-	Chkd by:-
A	Planning Authority amendments to layout and design	22/09/21	PJD
B	Amended red line boundary	09/12/21	PJD
C	Amended red line boundary	04/01/22	PJD



The Barn, Calcot Mount Business Park, Calcot Lane,
Curdridge, Southampton, Hampshire, SO32 2BN
Tel: 01489 786670
Email: info@vividdesignstudio.co.uk
Website: www.vividdesignstudio.co.uk

Project:-			
Proposed Residential Development Land to the Rear of Fairways & Homefield Winchester Road Boorley Green			
Title:-			
Site Location Plan			
Client:-			
Land Quest (UK) Ltd			
Scale:-			
1:1250 (@A3)			
Drawn By:-	PJD	Checked By:-	PJD
Date:-	16/03/21	Date:-	16/03/21
Job No:-	190023	Drg. No:-	01
		Rev:-	C

SCALE BAR 1:1250

Ordnance Survey (c) Crown Copyright 2019. All rights reserved. Licence number 100022432

SITE LOCATION PLAN
(1:1250)