

Concrete
profiled
roof tiles

UPVC
Windows


Clay
Facing
brickwork

UPVC
Porch


Approx 29°

FRONT (NORTH WEST) ELEVATION NORTH EAST ELEVATION


REAR (SOUTH EAST) ELEV

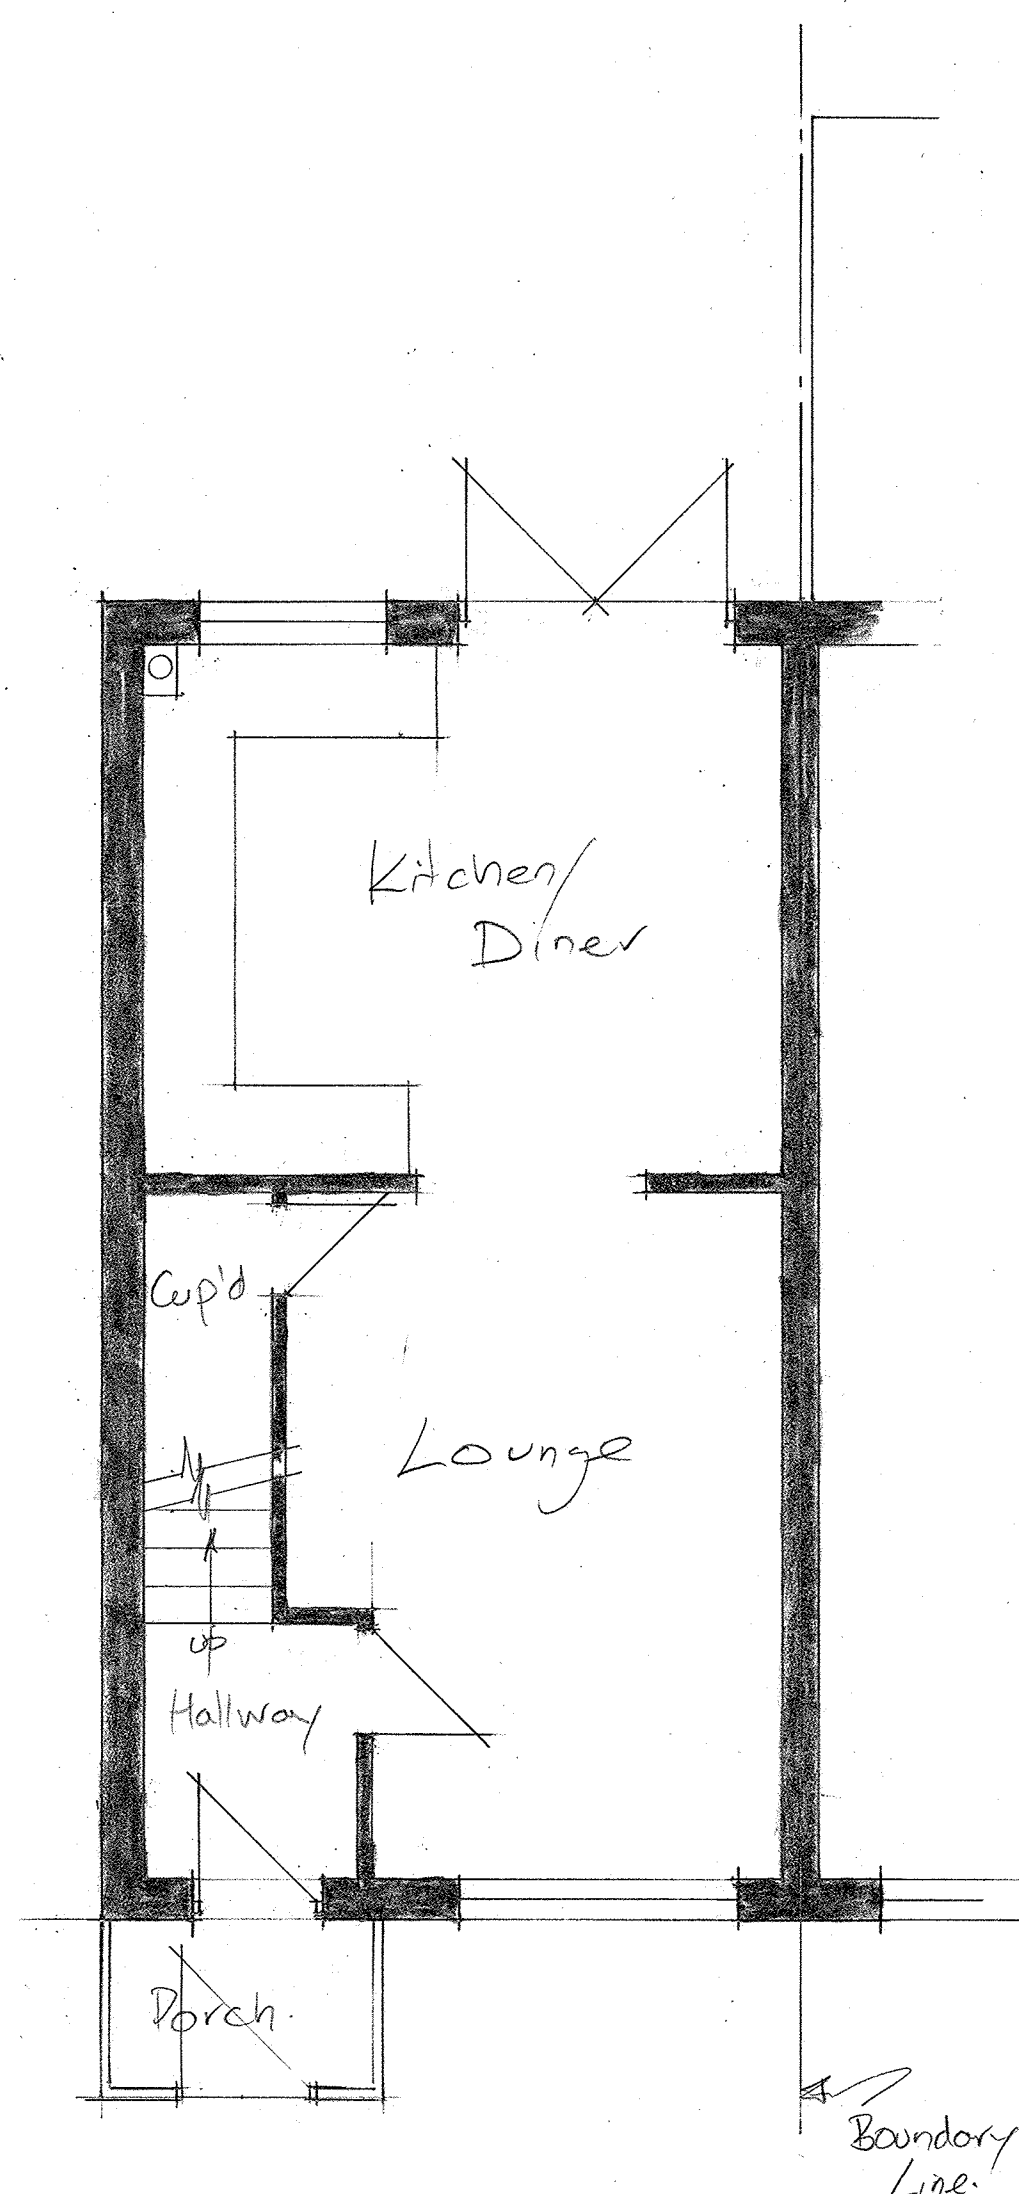

GROUND FLOOR PLAN

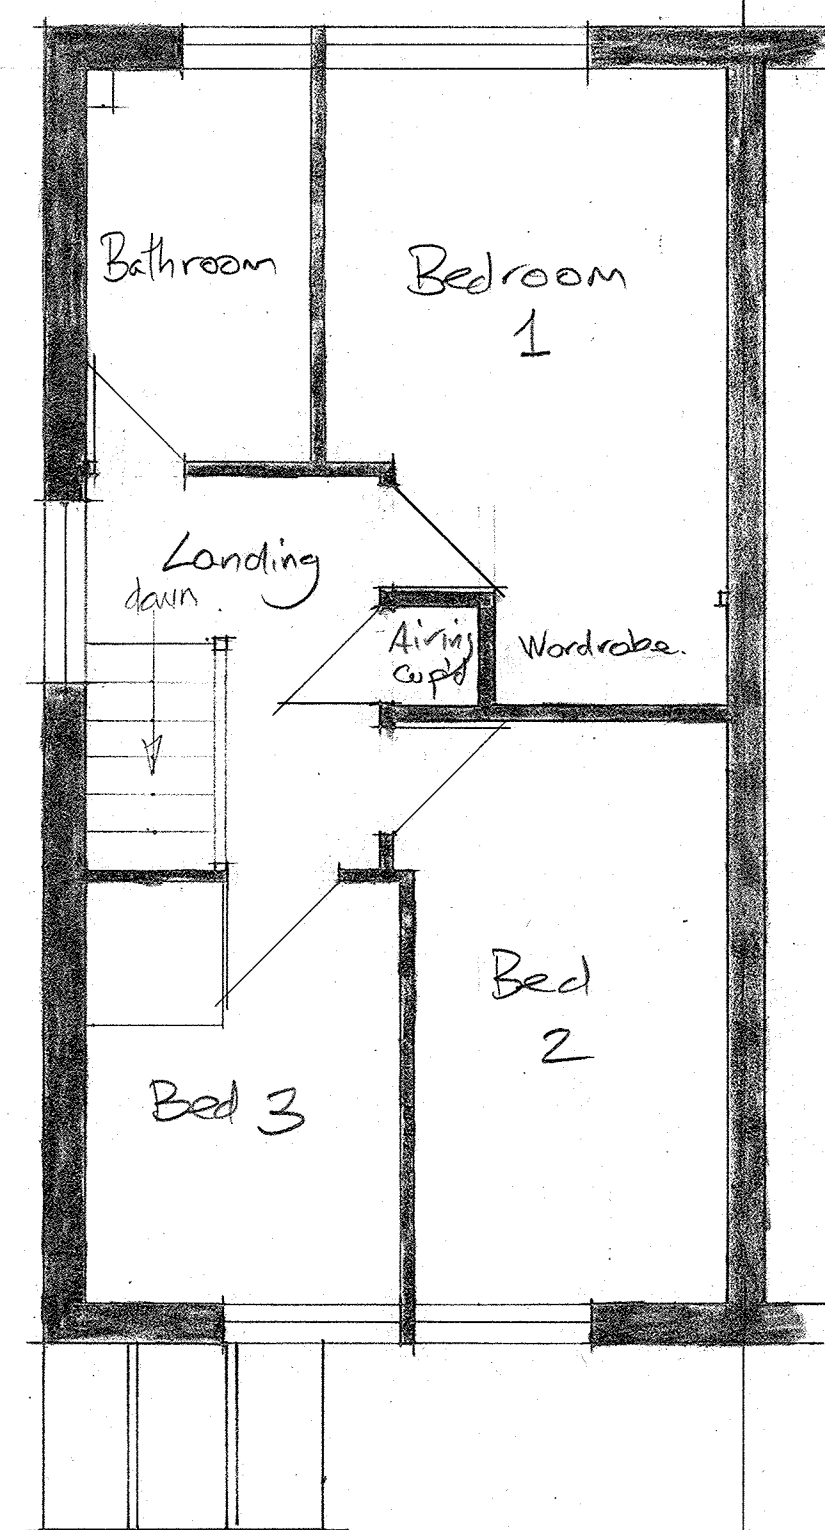

FIRST FLOOR PLAN

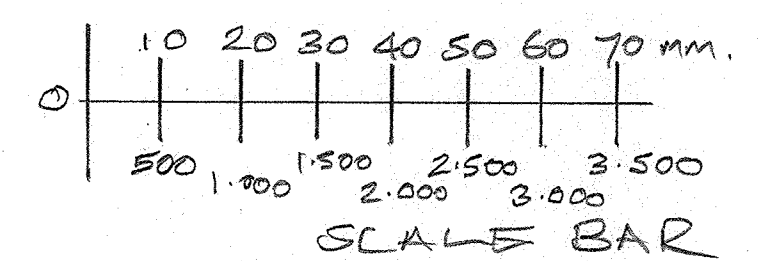

PROPOSED SIDE EXTENSION
No.31 ROYSTON AVENUE,
EASTLEIGH.
for: MR J. BUTLER

DRAWING
B:01

December
2021

PLANS AS
EXISTING.

SCALE
1:50