

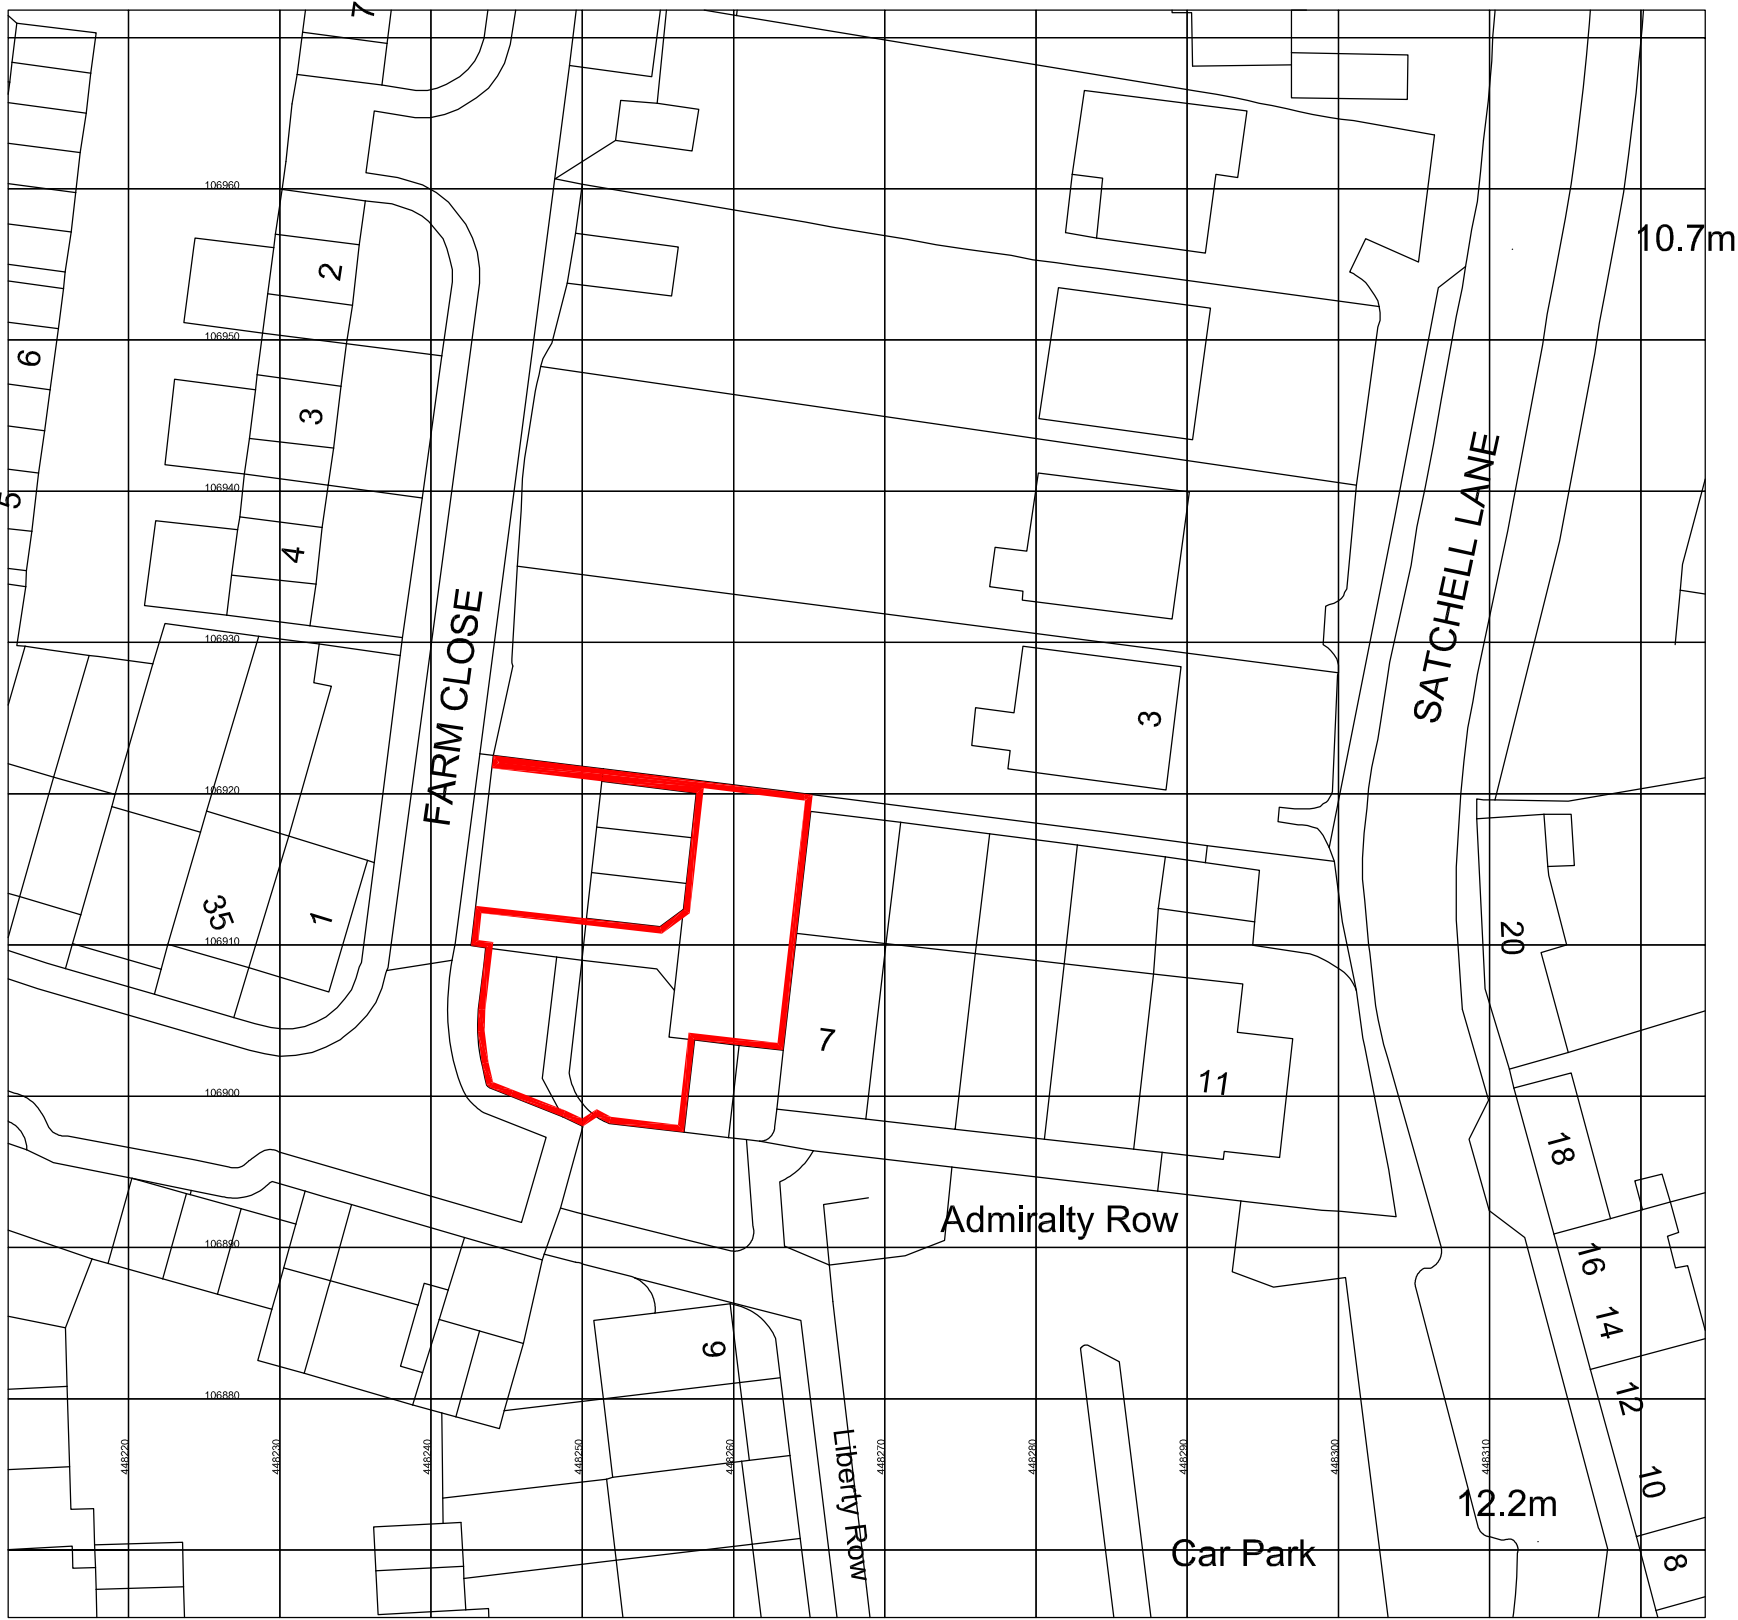




GENERAL NOTES:
1. THIS DRAWING IS TO BE READ IN CONJUNCTION WITH THE OTHER RELEVANT CONSULTANTS DRAWINGS.
2. ALL FINISHES ARE TO CONFORM TO THE CURRENT BUILDING REGULATIONS.
3. REFER TO A SEPARATE DOCUMENT FOR THE DESIGNERS RISK ASSESSMENT.
4. ALL WORKS OR MATERIALS INDICATED ON THIS DRAWING ARE TO BE TO THE LATEST RELEVANT BRITISH STANDARDS AND CARRIED OUT IN ACCORDANCE WITH THE BRITISH STANDARDS CODES OF PRACTICE OR RECOGNIZED INSTITUTE OR TRADE ASSOCIATION RECOMMENDATIONS AND PUBLICATIONS.

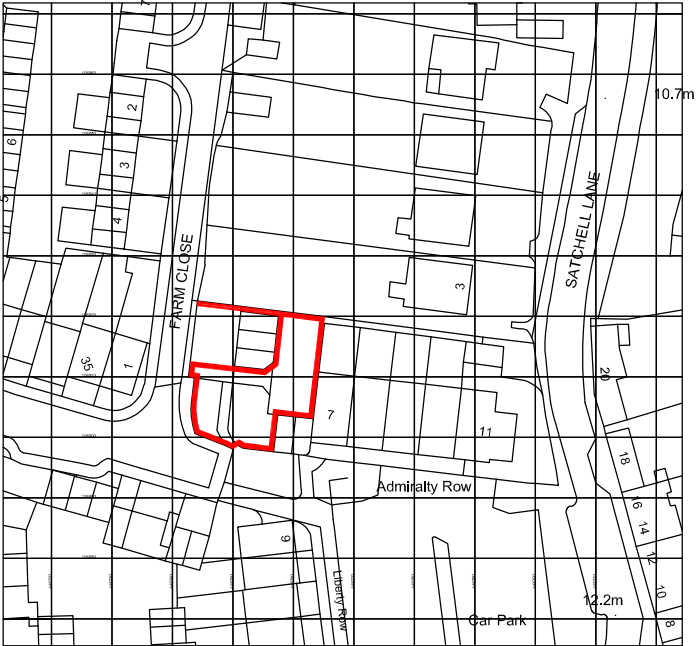

Ordnance Survey, (c) Crown Copyright 2020. All rights reserved. Licence number 100022432

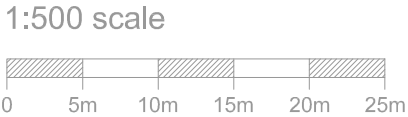

Ordnance Survey, (c) Crown Copyright 2020. All rights reserved. Licence number 100022432

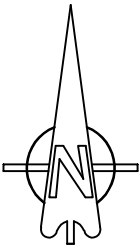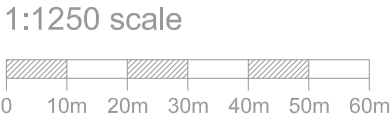

Revision	Date	Description	Drawn	Checked
----------	------	-------------	-------	---------

Lansdowne House
25-26 Hampshire Terrace
Portsmouth PO1 2QF
Hampshire England

Tel: (023) 92 755 333
E-Mail: admh@plcarchitects.com
Web: www.plcarchitects.com

Client:
Edward Leask

Project:
Barncroft Corner
Hamble-Le-Rice
SO31 4RZ

Drawing Title:
Osmap & Location Plan

Drawn By	Date	Checked By	Date	Approved By	Date
JCB	Jan' 21				

Drawing No.	Revision	Scale
20.3198.113	P1	As Stated @ A3

PLC ARCHITECTS © COPYRIGHT RESERVED 2019
NOT TO BE SCALED. DIMENSIONS TO BE CHECKED ON SITE
SCALING ONLY FOR LOCAL AUTHORITY PURPOSES