



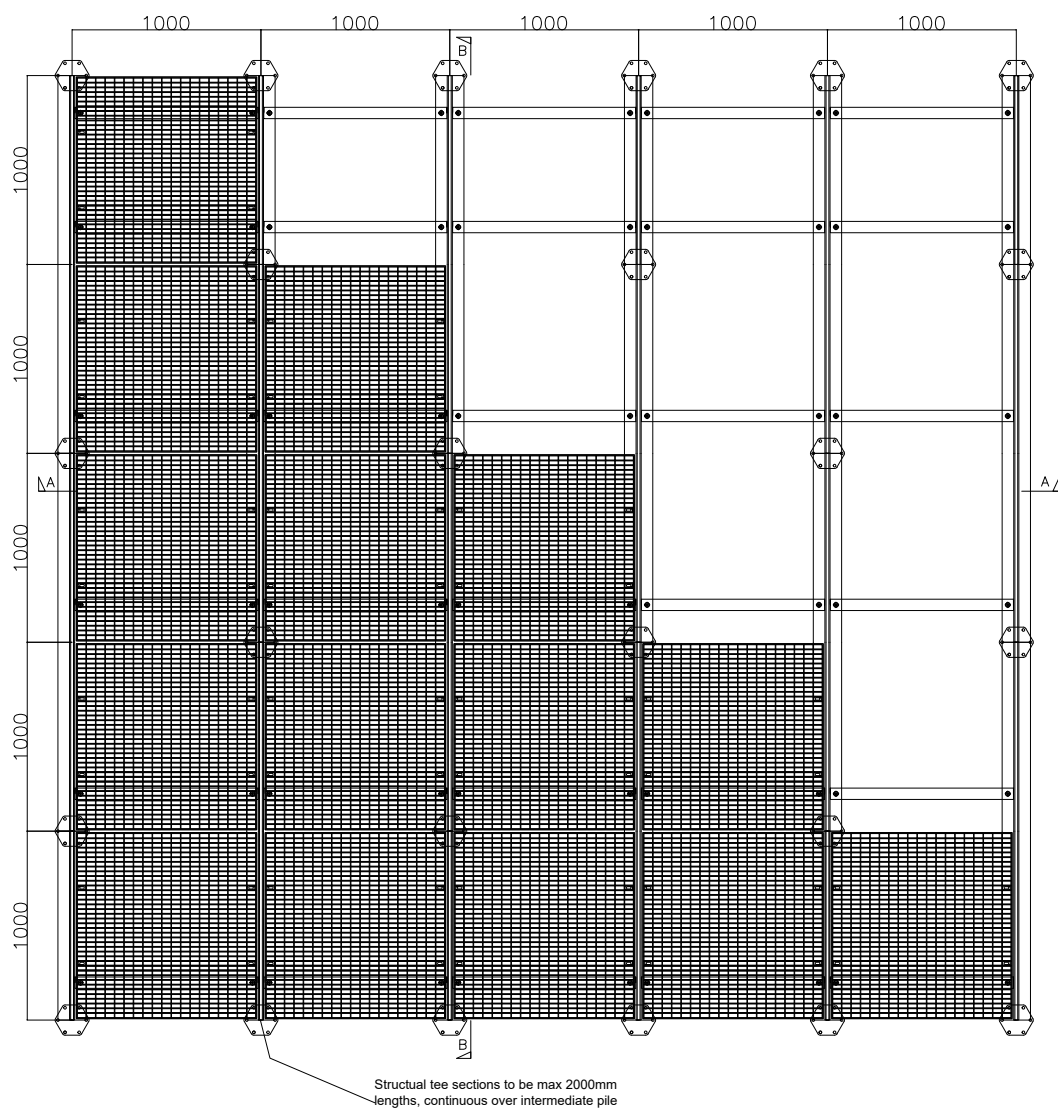


PLAN OF TYPICAL ROOTBRIDGE PLATFORM LAYOUT
Scale 1:40

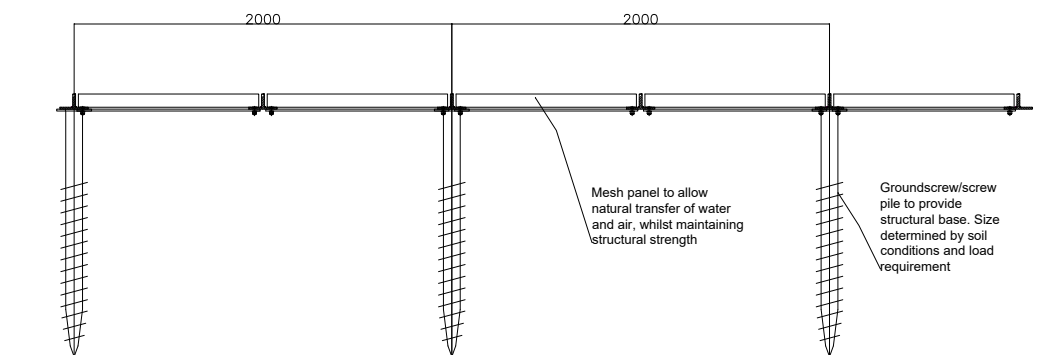

SECTION A-A
Scale 1:40

Grids Omitted In This Section For Clarity

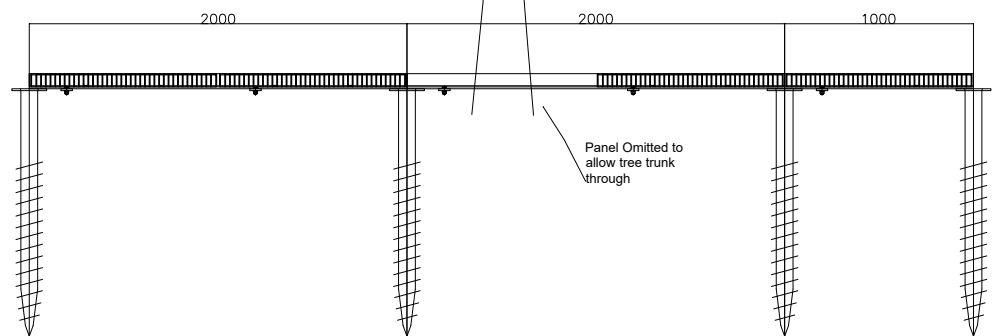

SECTION B-B
Scale 1:40

Notes:

1. THE COPYRIGHT OF THIS DRAWING IS VESTED IN GREEN GRID SYSTEMS AND IT MAY NOT BE REPRODUCED IN WHOLE OR PART OR USED FOR THE MANUFACTURE OF ANY ARTICLE WITHOUT THE EXPRESS PERMISSION OF THE COPYRIGHT HOLDERS.
2. WORK TO FIGURED DIMENSIONS ONLY.
3. THIS DRAWING IS TO BE READ IN CONJUNCTION WITH ALL RELEVANT ARCHITECT'S, SERVICE ENGINEER'S AND GREEN GRID SYSTEMS DRAWINGS AND SPECIFICATIONS.

C	-	-	-
B	-	-	-
A	INITIAL DRAWING	-	-
REV:	DESCRIPTION:	BY:	DATE:

STATUS: CONSTRUCTION ISSUE



GREEN GRID SYSTEMS
INNOVATIVE TREE ROOT PROTECTION

The Nursery, Littleton Lane, Winchester, SO21 2LS
01962 433460 |info@greengridsystems.com
www.greengridsystems.com

CLIENT:
-
-
-
-

ARCHITECT:
-
-
-
-

SITE:
-
-

TITLE:
ROOTBRIDGE SYSTEM LIGHT
DUTY 15kN PLAN, SECTIONS

SCALE AT A3: AS SHOWN	DATE: 05/09/16	DRAWN: LH	CHECKED: LH
PROJECT NO: -	DRAWING NO: GG-17221	REVISION:	A