



DRAWING SCALE: 1:1250

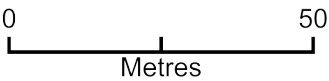

17 BLUESTAR GARDENS, HEDGE END, SOUTHAMPTON, SO30 2UZ

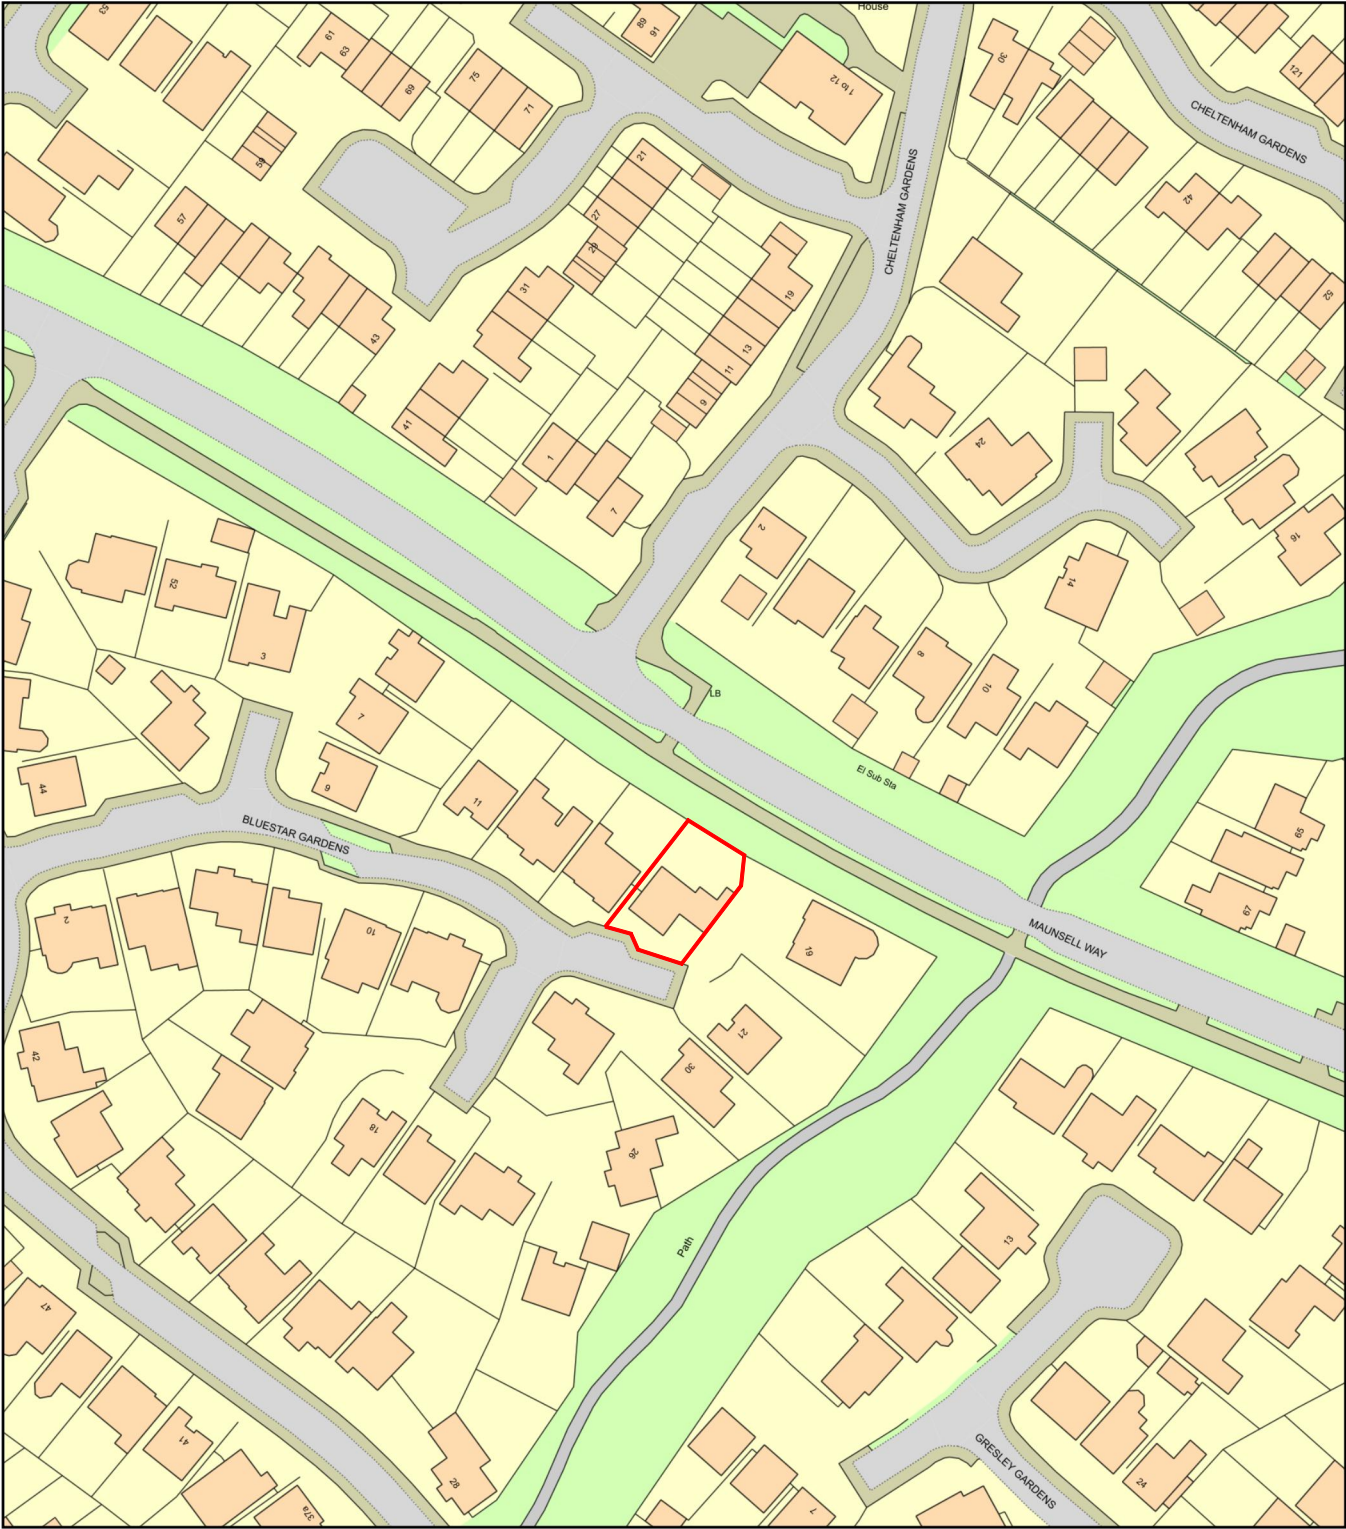

Plan Produced for: 17 BLUESTAR GARDENS SO30 2UZ
Date Produced: 30 Mar 2022
Plan Reference Number: TQRQM22089075710955
Scale: 1:1250 @ A4

© Crown copyright and database rights 2021 OS 100042766

SITE LOCATION PLAN 1:1250 @ A3

IF IN DOUBT - ASK
COPYRIGHT CITYSCAPE ARCHITECTURE LTD
ALL DIMENSIONS, LEVELS AND ANGLES TO BE CHECKED ON SITE BY CONTRACTOR
ALL BOUNDARIES ARE ASSUMED AND WE ACCEPT NO LIABILITY FOR BOUNDARY INACCURACY
YOU ARE REMINDED OF YOUR RESPONSIBILITIES UNDER THE 'PARTY WALL ETC. ACT' 1996 WHERE APPLICABLE
RESPONSIBILITY IS NOT ACCEPTED FOR ERRORS MADE BY OTHERS IN SCALING FROM THIS DRAWING
ALL DRAIN RUNS EXISTING AND PROPOSED ARE TO BE VERIFIED ON SITE DUE TO RESTRICTED ACCESS - ENSURE ALL CONNECTIONS MADE TO CORRECT SYSTEMS

CITYSCAPE ARCHITECTURE	T: 0238 155 0106	CLIENT: BRENCHELY	SCHEME:	REVISION: X
	W: www.abcpplans.co.uk	SITE:	SINGLE STOREY EXTENSION TO REAR	
	E: mail@abcpplans.co.uk	17 BLUESTONE GARDENS, HEDGE END, SOUTHAMPTON	TO BE READ IN CONJUNCTION WITH: Z-720-S001	
		SO30 2UZ	DRAWING NUMBER: Z-720-D007	
			DATE: 30TH MARCH 2022	