


DRAWING SCALE: 1:50

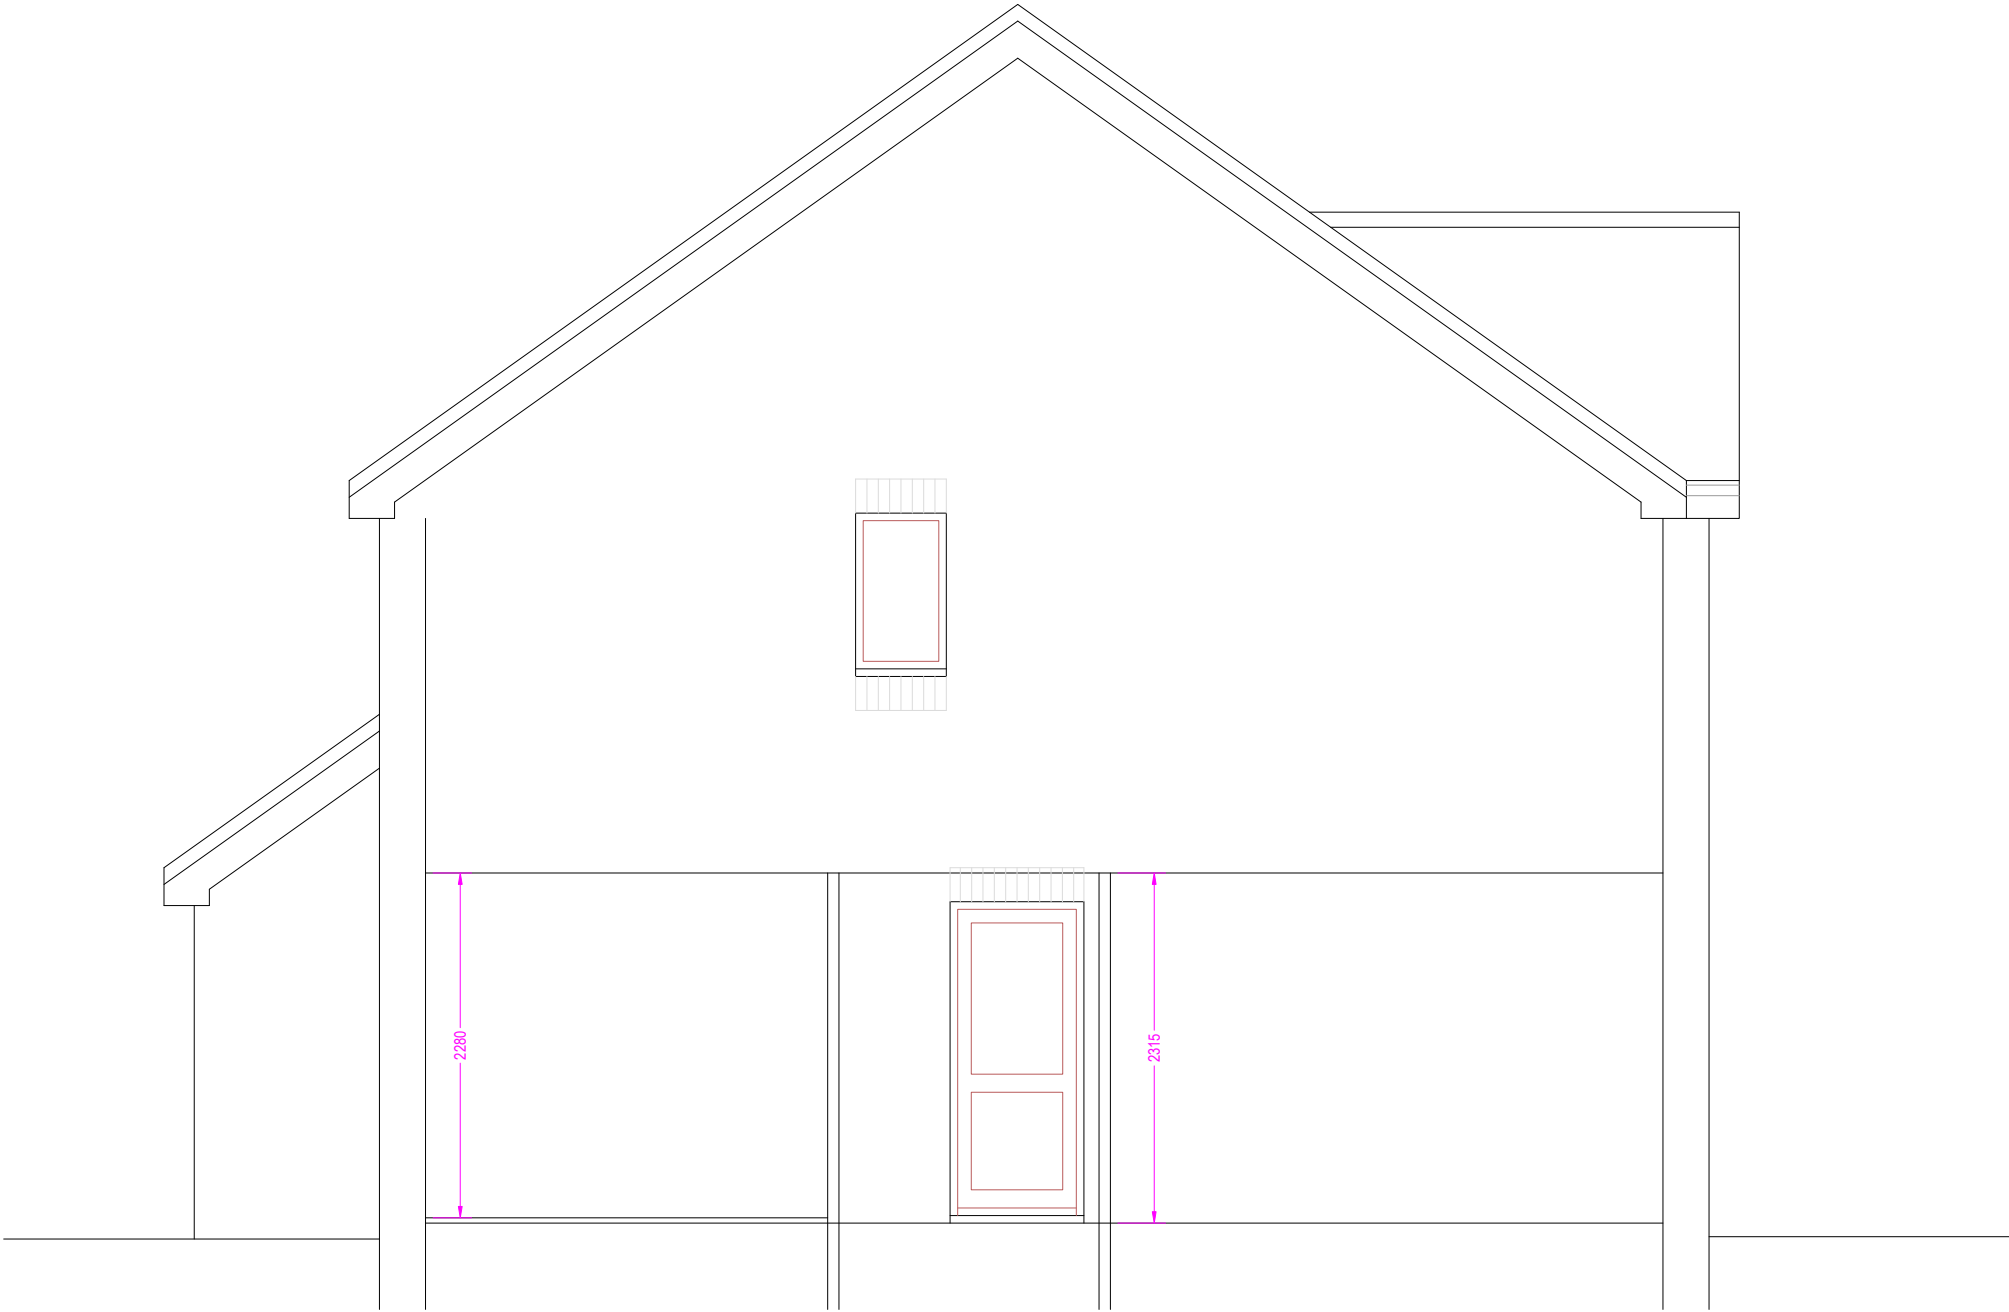

EXISTING SECTION 1:50 @ A3

IF IN DOUBT - ASK
COPYRIGHT CITYSCAPE ARCHITECTURE LTD
ALL DIMENSIONS, LEVELS AND ANGLES TO BE CHECKED ON SITE BY CONTRACTOR
ALL BOUNDARIES ARE ASSUMED AND WE ACCEPT NO LIABILITY FOR BOUNDARY INACCURACY
YOU ARE REMINDED OF YOUR RESPONSIBILITIES UNDER THE 'PARTY WALL ETC. ACT' 1996 WHERE APPLICABLE
RESPONSIBILITY IS NOT ACCEPTED FOR ERRORS MADE BY OTHERS IN SCALING FROM THIS DRAWING
ALL DRAIN RUNS EXISTING AND PROPOSED ARE TO BE VERIFIED ON SITE DUE TO RESTRICTED ACCESS - ENSURE ALL CONNECTIONS MADE TO CORRECT SYSTEMS

CITYSCAPE ARCHITECTURE	T: 0238 155 0106 W: www.aboplans.co.uk E: mail@aboplans.co.uk	CLIENT: BRENCHELY SITE: 17 BLUESTONE GARDENS, HEDGE END, SOUTHAMPTON SO30 2UZ	SCHEME: SINGLE STOREY EXTENSION TO REAR TO BE READ IN CONJUNCTION WITH: Z-720-S001 DRAWING NUMBER: Z-720-D003	REVISION: X
				DATE: 16TH MARCH 2022