


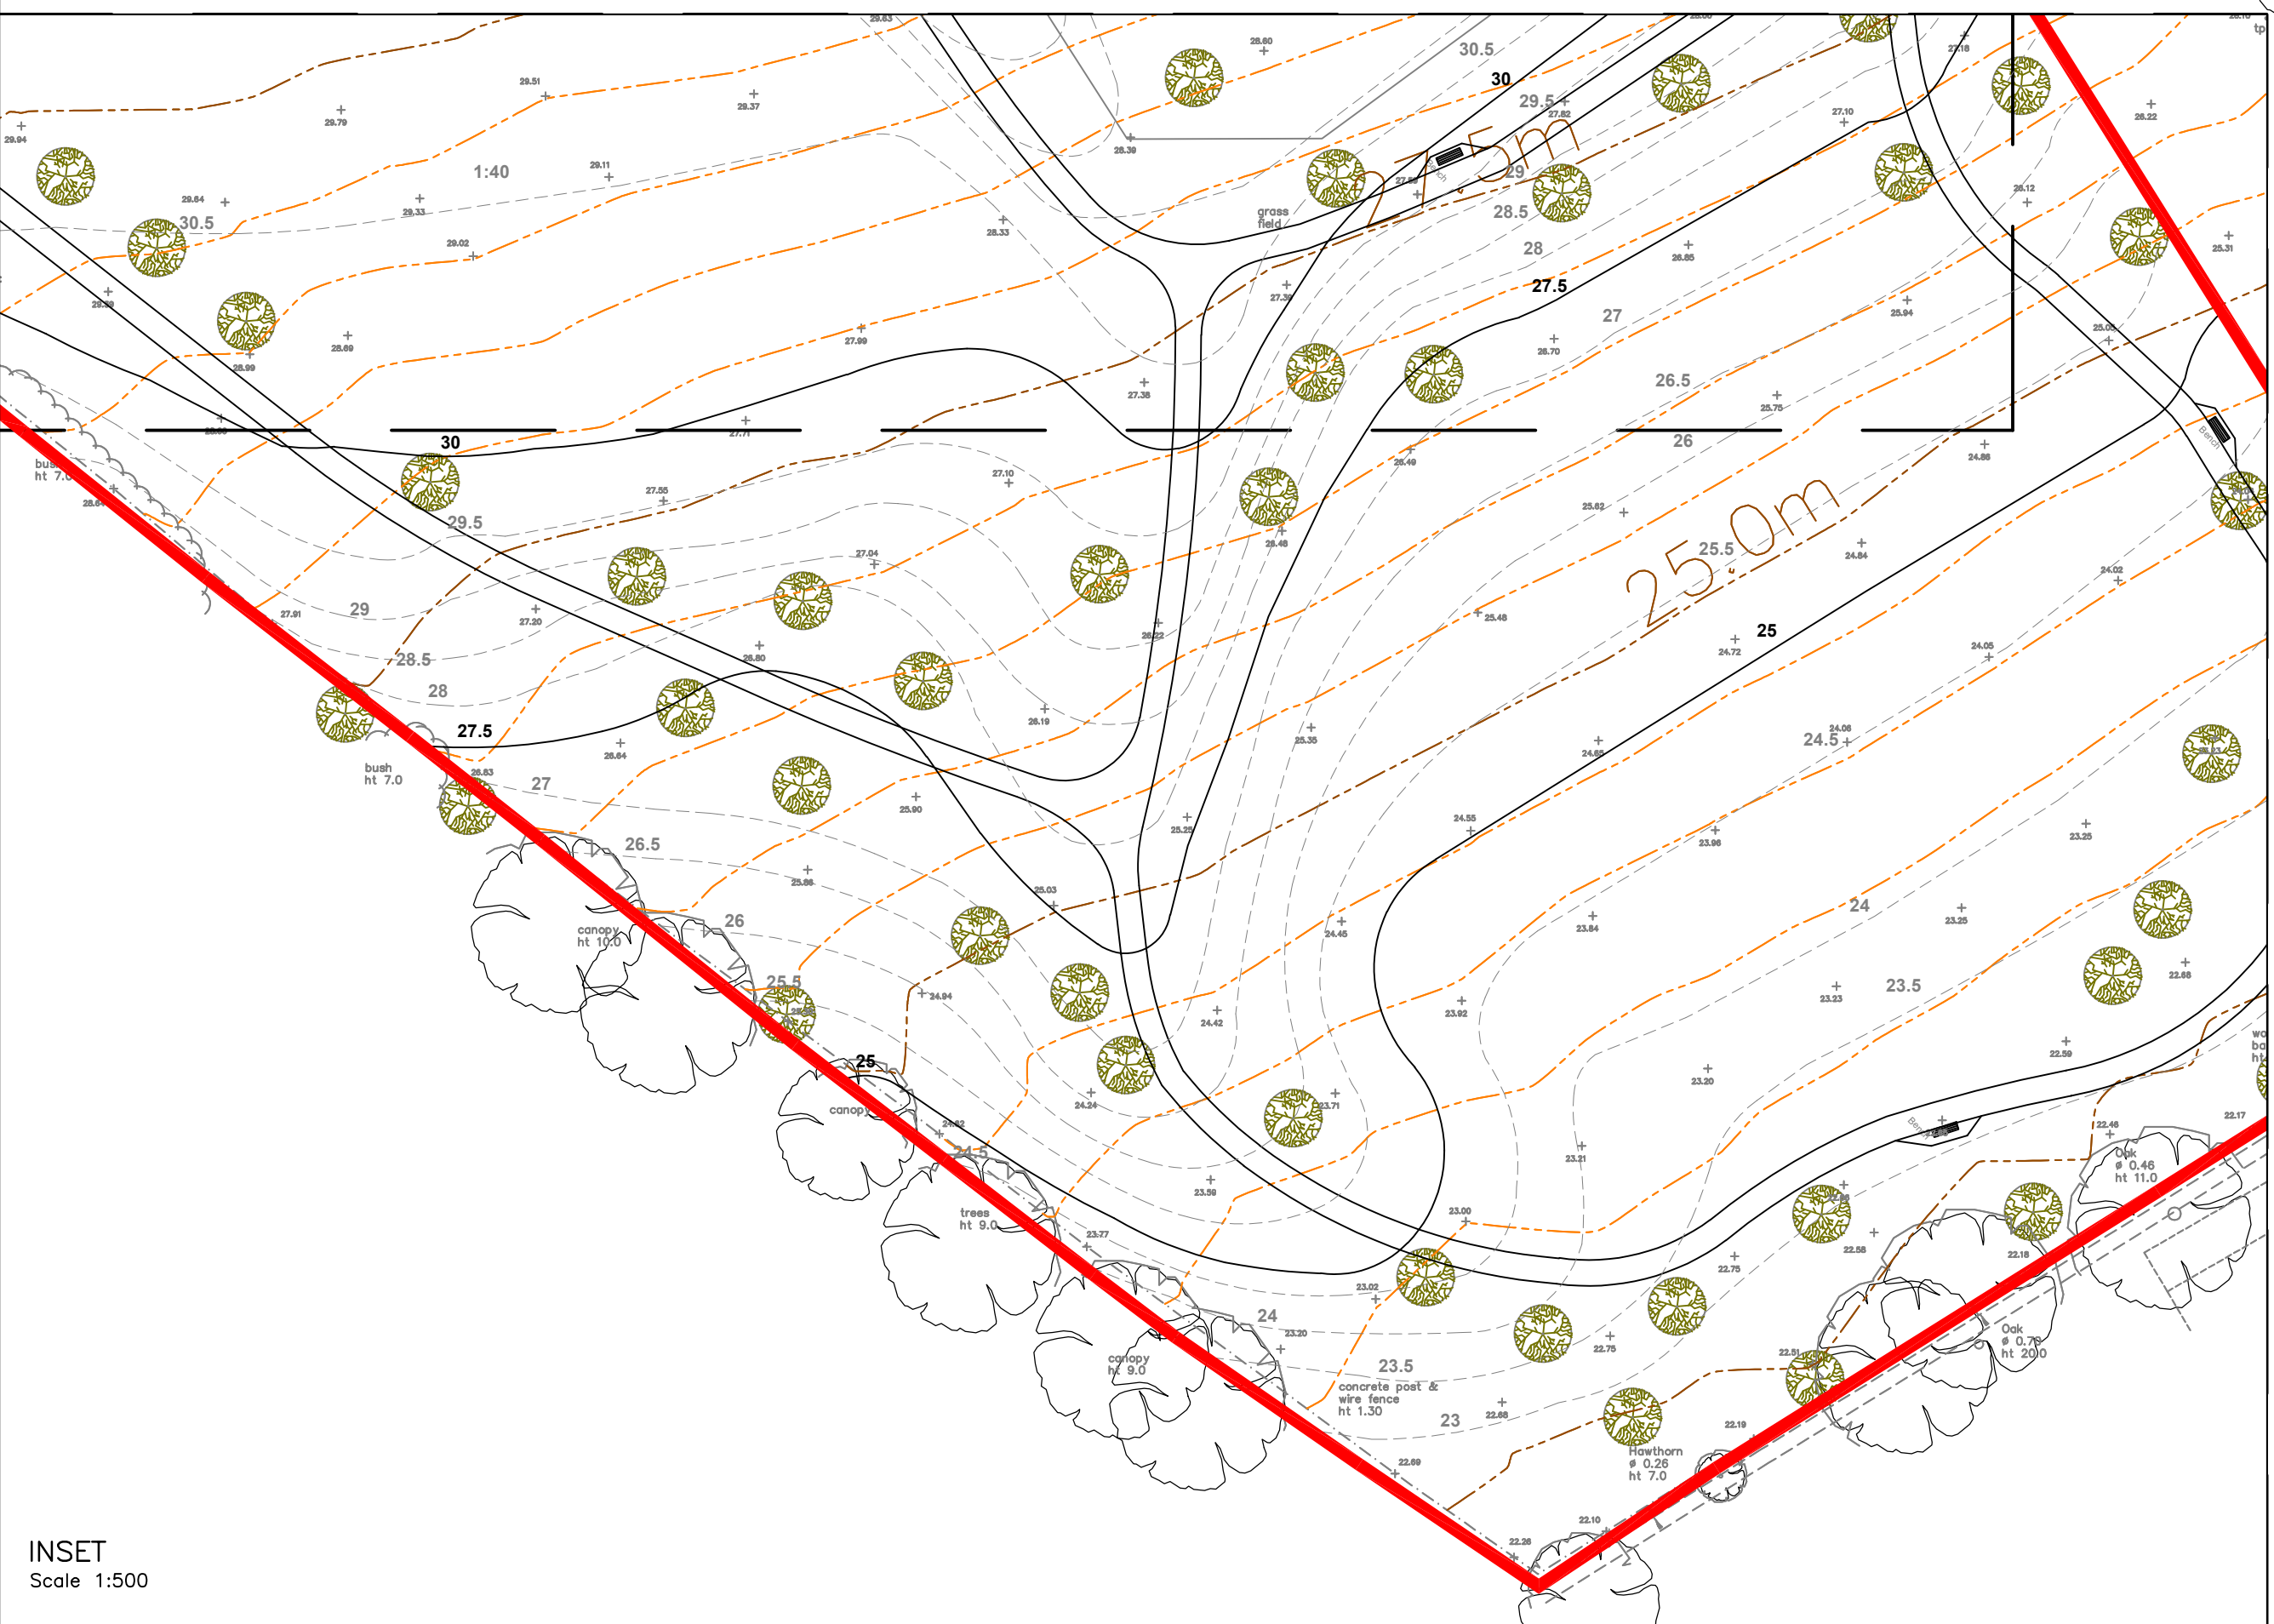

For Planning  
These drawings are produced for the purposes of  
supporting a planning application and should not be  
relied upon for tender, pricing, or construction purposes.

- NOTES**
1. Drawing based on Topographical Survey by Anthony  
Brookes Surveys Ltd, drawing number A258/7834/1,  
dated June 2014.
  2. On-site road layout based on AAP Architecture's  
Drawing Number: P1388/3000 Revision 2K dated 9  
March 2022.
  3. The works shown on this drawing could affect  
Statutory Undertaker's apparatus and the Contractor  
is required to verify the location and depth of all  
such apparatus prior to commencement of the  
works and to take any precautions necessary when  
working in the vicinity of any such apparatus.
  4. An adoptable highway works to be in accordance  
with the Hampshire County Council's 'Companion  
Document for Manual for Streets' and the  
Specification for Highway Works (S18) November  
2009 as amended published by the Stationery  
Office.
  5. Subject to detailed design.

- KEY**
- 25.0 Existing Major Contours
  - 25.0 Existing Minor Contours
  - 25.0 Proposed Major Contours
  - 25.0 Proposed Minor Contours

| Rev | Date     | Description   | Drawn | Check |
|-----|----------|---|-------|-------|
| #   | 24/10/19 | First Issue   | BDC   | DRB   |
| A   | 20/01/20 | Cross Section locations added   | DRB   | CI    |
| B   | 16/07/21 | Drawing updated in accordance with the<br>revised Planning Layout, now at Revision P                                                | JW    | DRB   |
| C   | 13/10/21 | Drawing updated in accordance with revised<br>Planning Layout, now at Revision Y                                                    | JW    | DRB   |
| D   | 29/11/21 | Drawing updated in accordance with revised<br>Planning Layout, now at Revision ZD                                                   | HE    | DRB   |
| E   | 21/12/21 | Plot 512's finished floor level amended to be<br>the same as Plot 517 and Plot 565's FFL<br>lowered, as requested by EBC            | DRB   | CI    |
| F   | 11/03/22 | Drawing updated in accordance with revised<br>Planning Layout, now at Revision ZK                                                   | JM    | DRB   |
| G   | 18/03/22 | Proposed contours in landscaping areas<br>amended in accordance with AC2<br>Environmental's Drawings Nos. M11L<br>22453-205 and 23F | JM    | DRB   |

Status  
**FOR PLANNING**

Client  
**millerhomes**

Project  
**Boorley Gardens  
Winchester Road  
Hedge End  
Phase 3**

Drawing Title  
**Planning Application  
Proposed Levels  
and Contours  
Sheet 1 of 2**

Drawing No. **M380/112** Rev G  
Date: October 2019 Scale: 1:500 @ A0  
E-Mail: dtrock@pfacplc.com