




34 St Johns Road

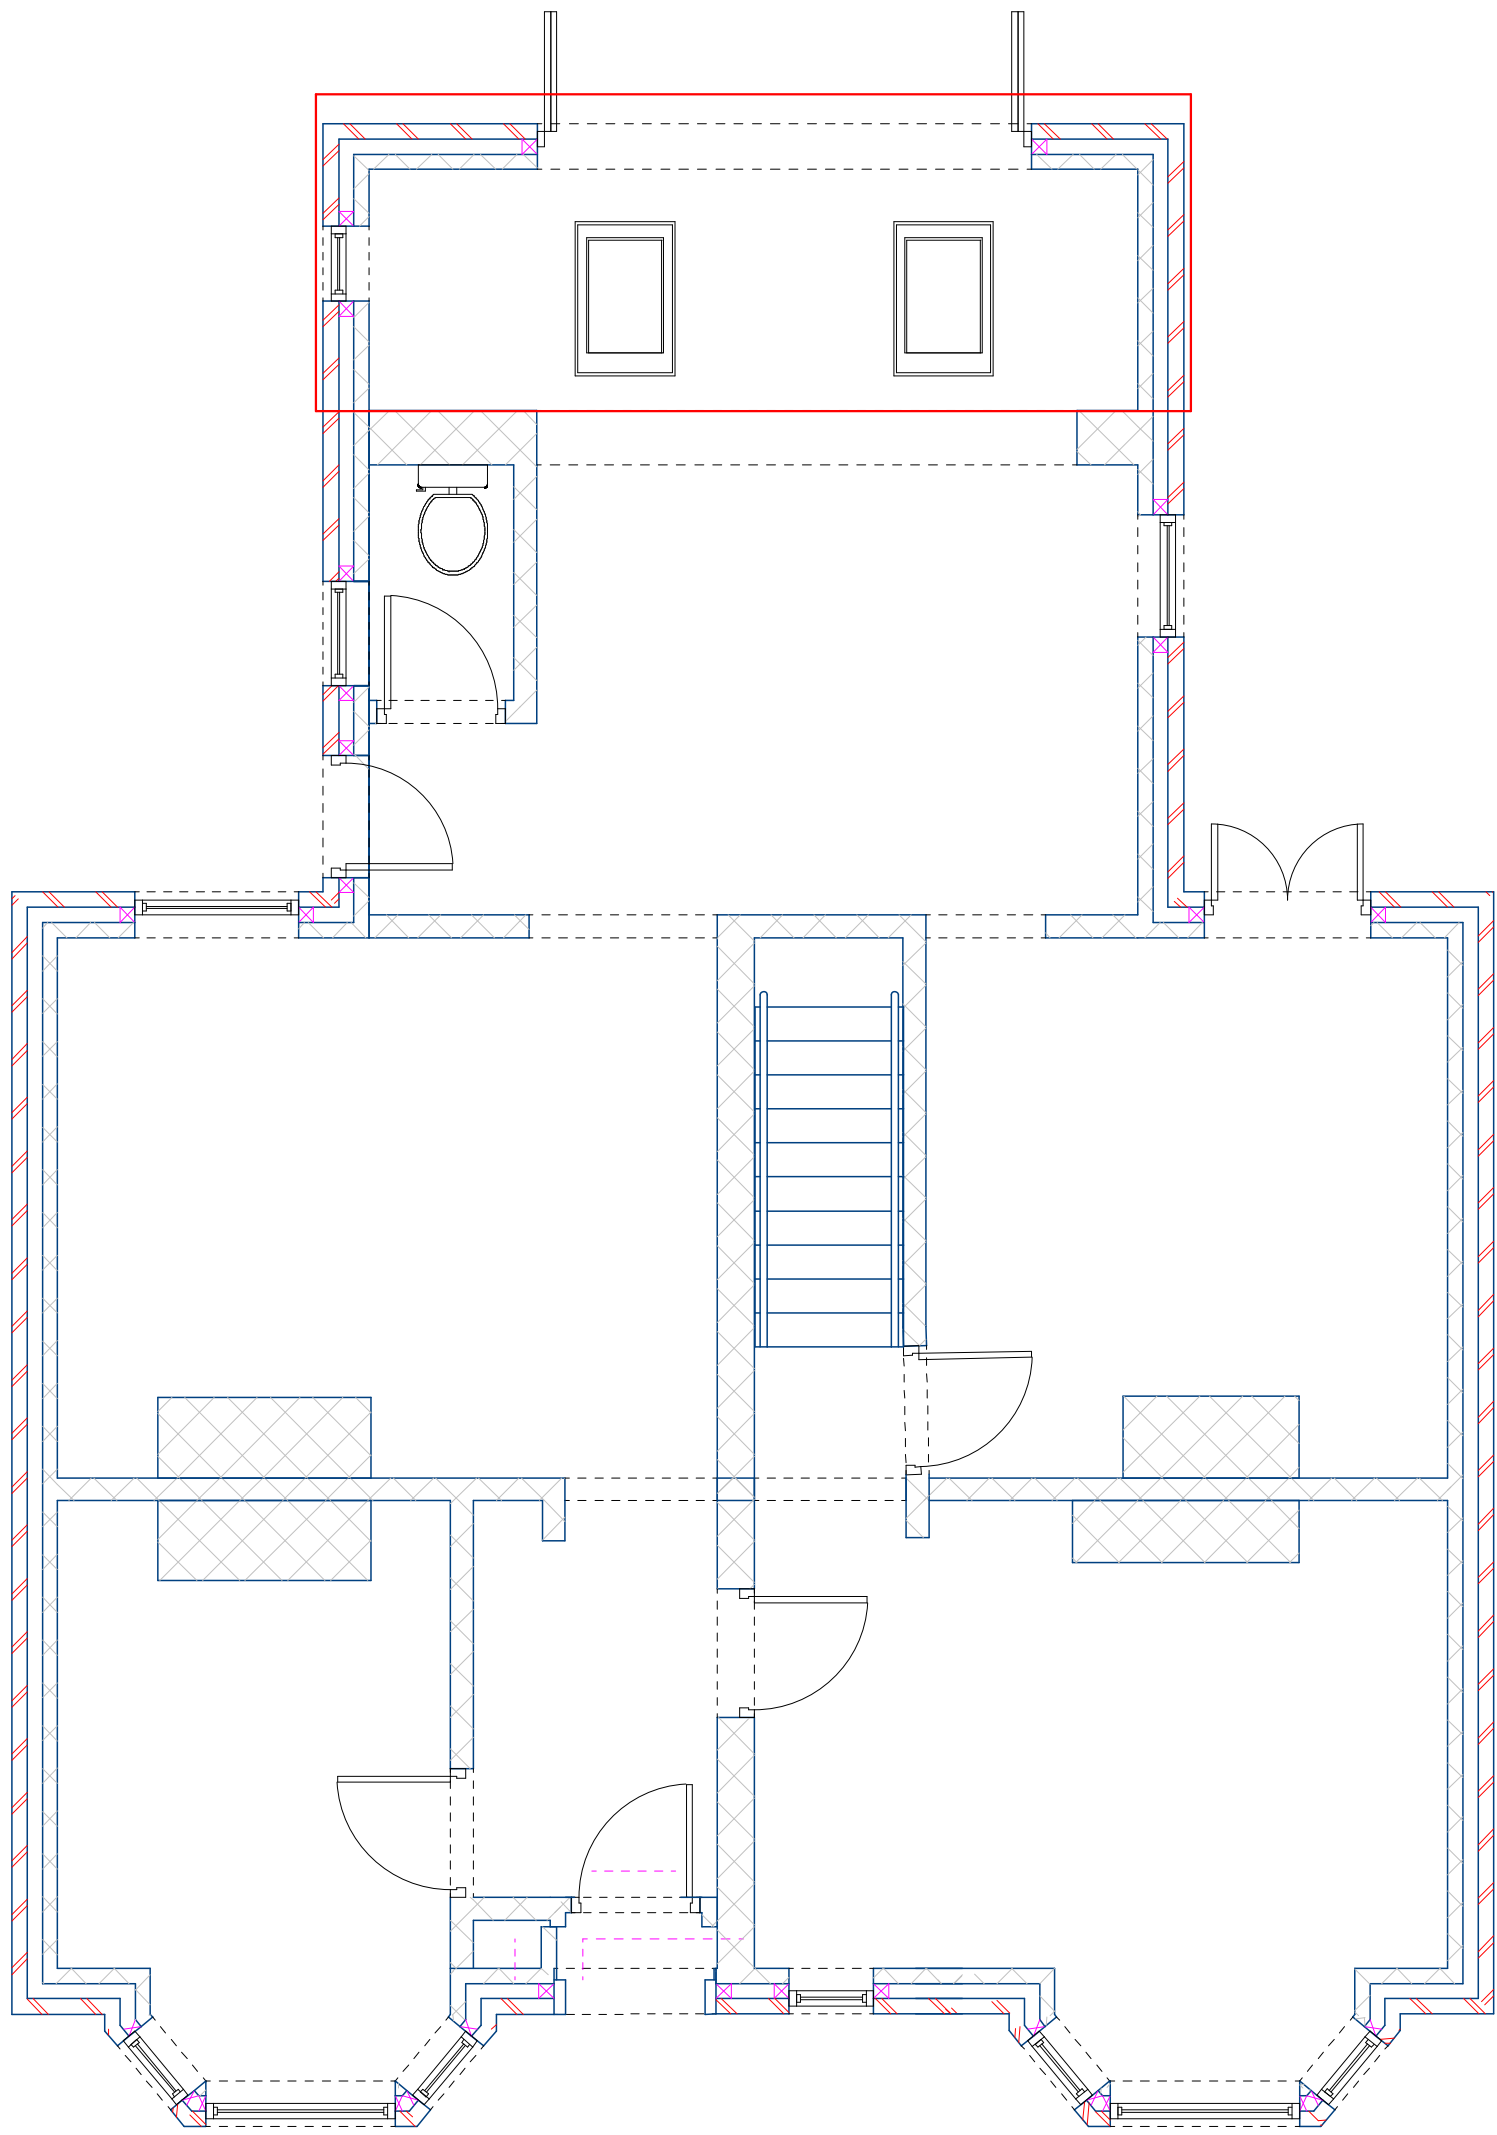

Existing ground floor layout

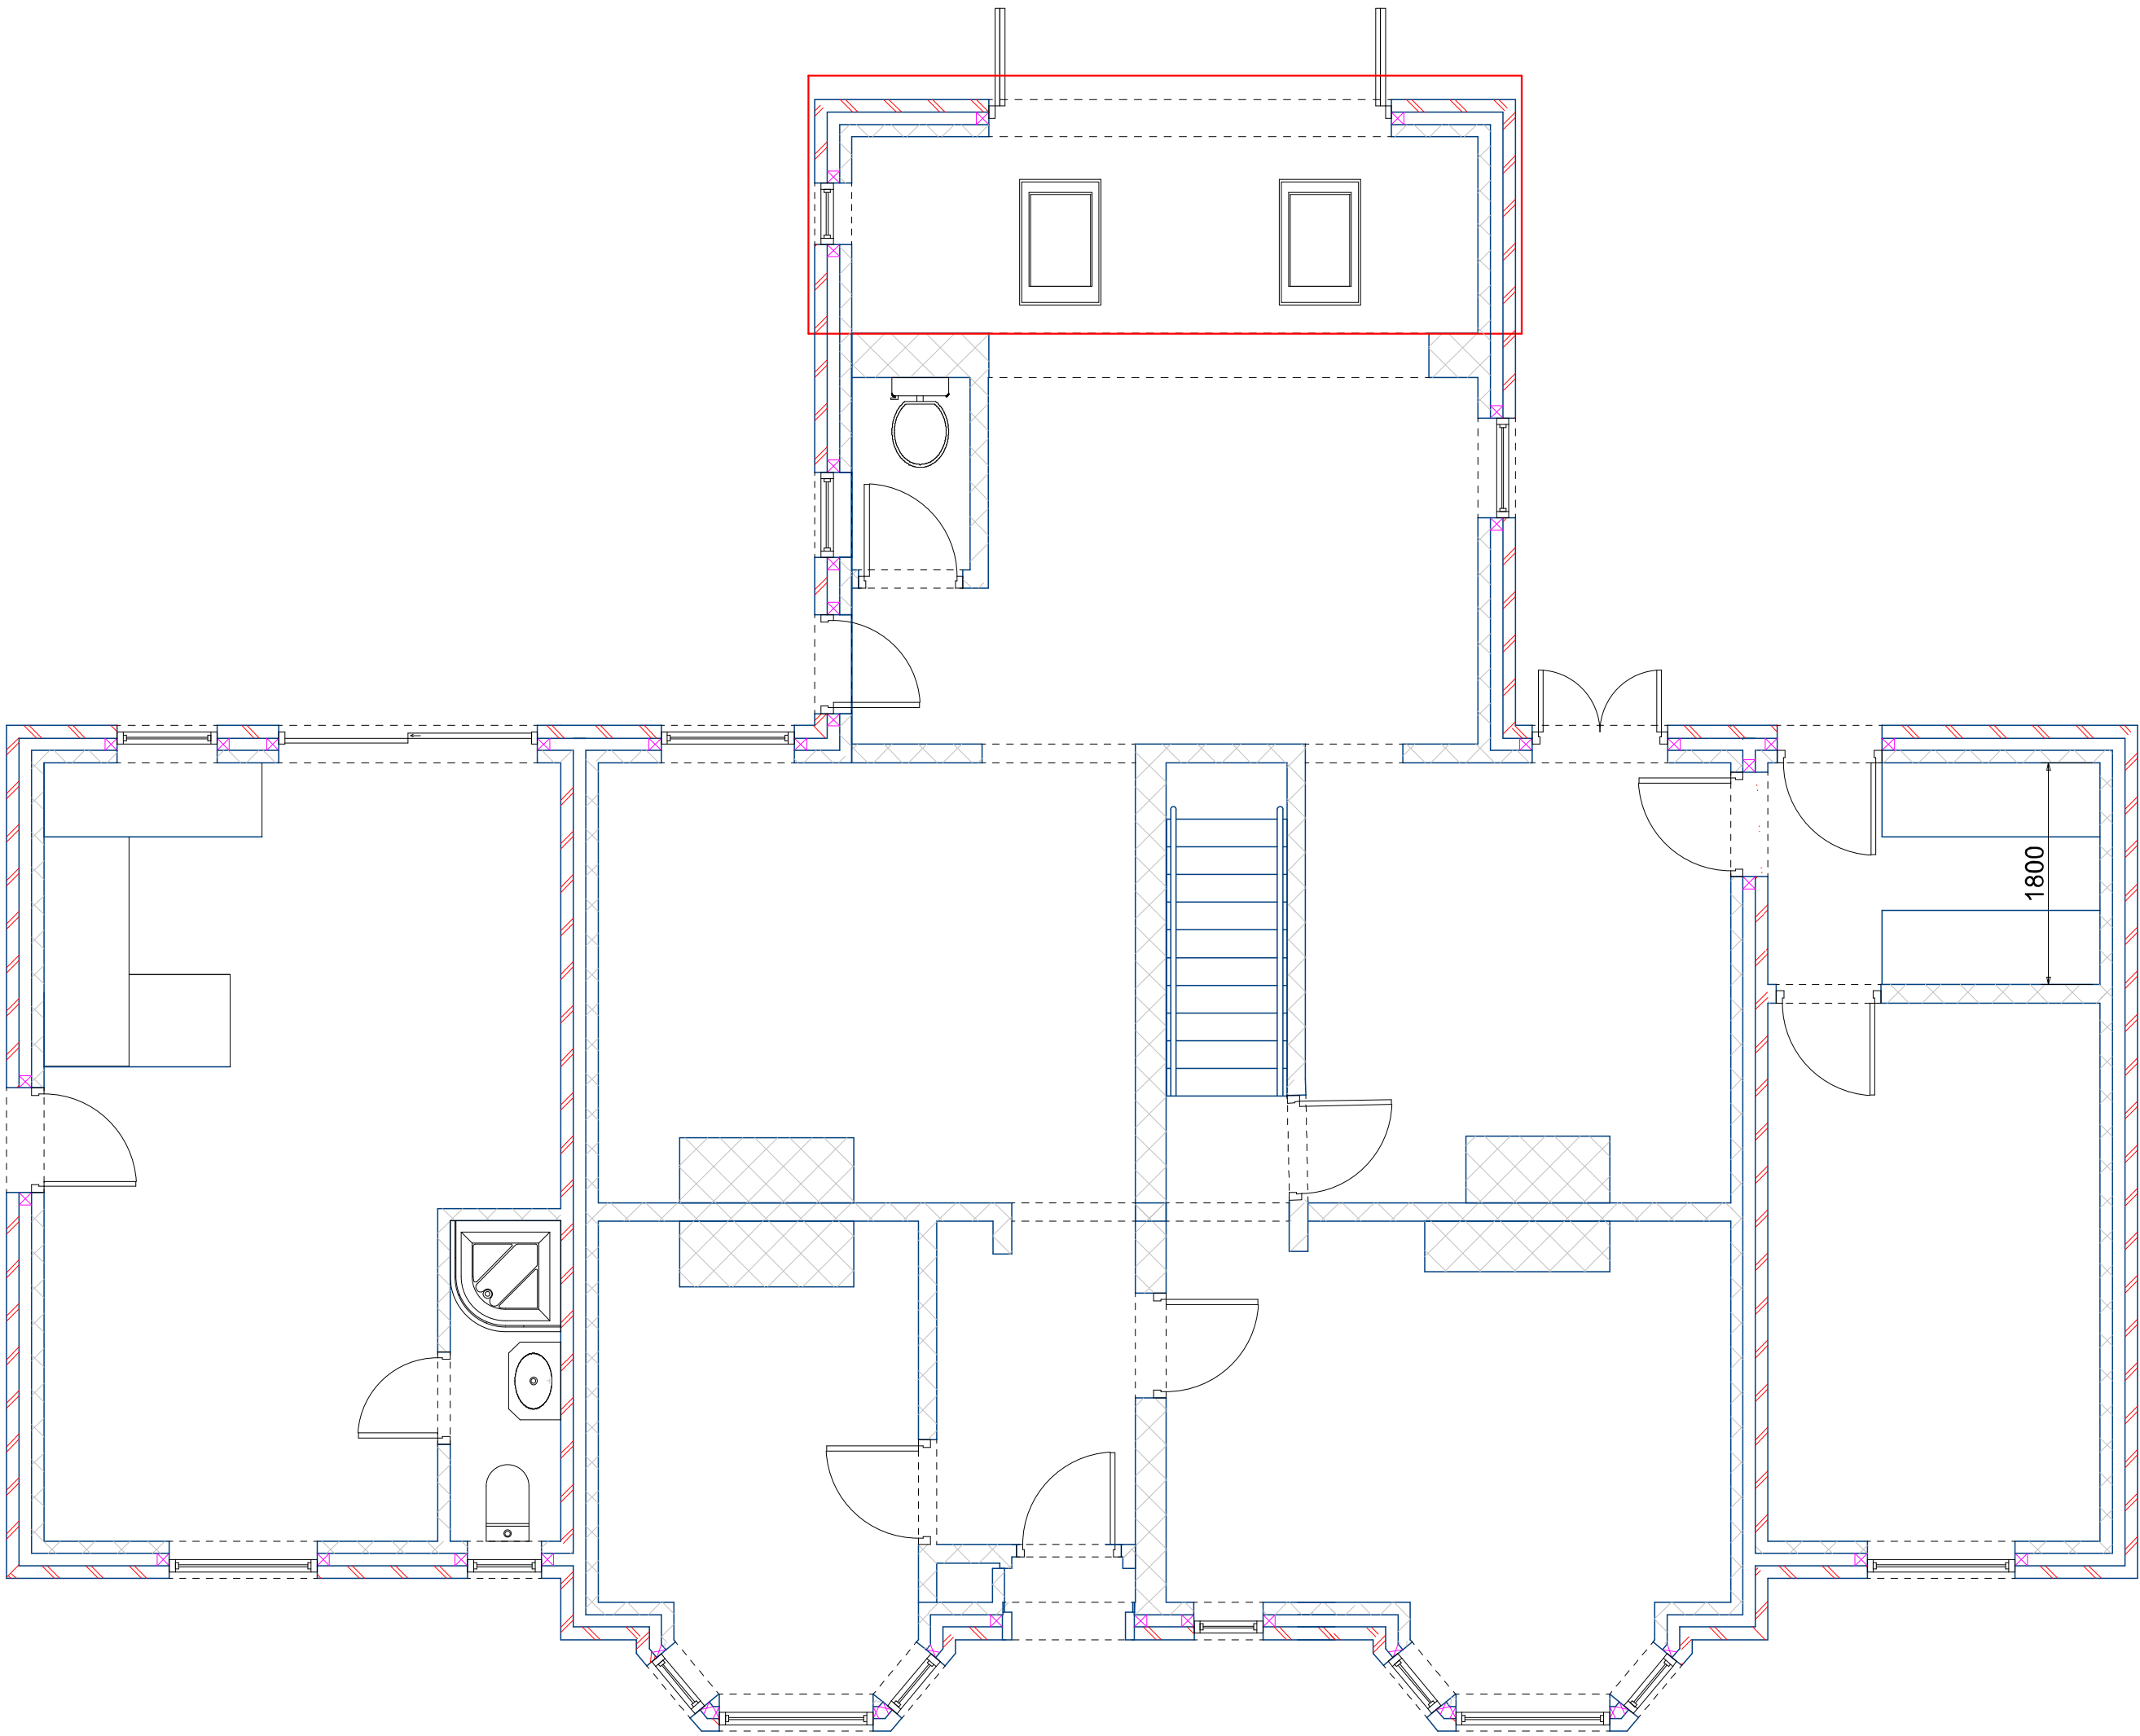

Proposed ground floor layout

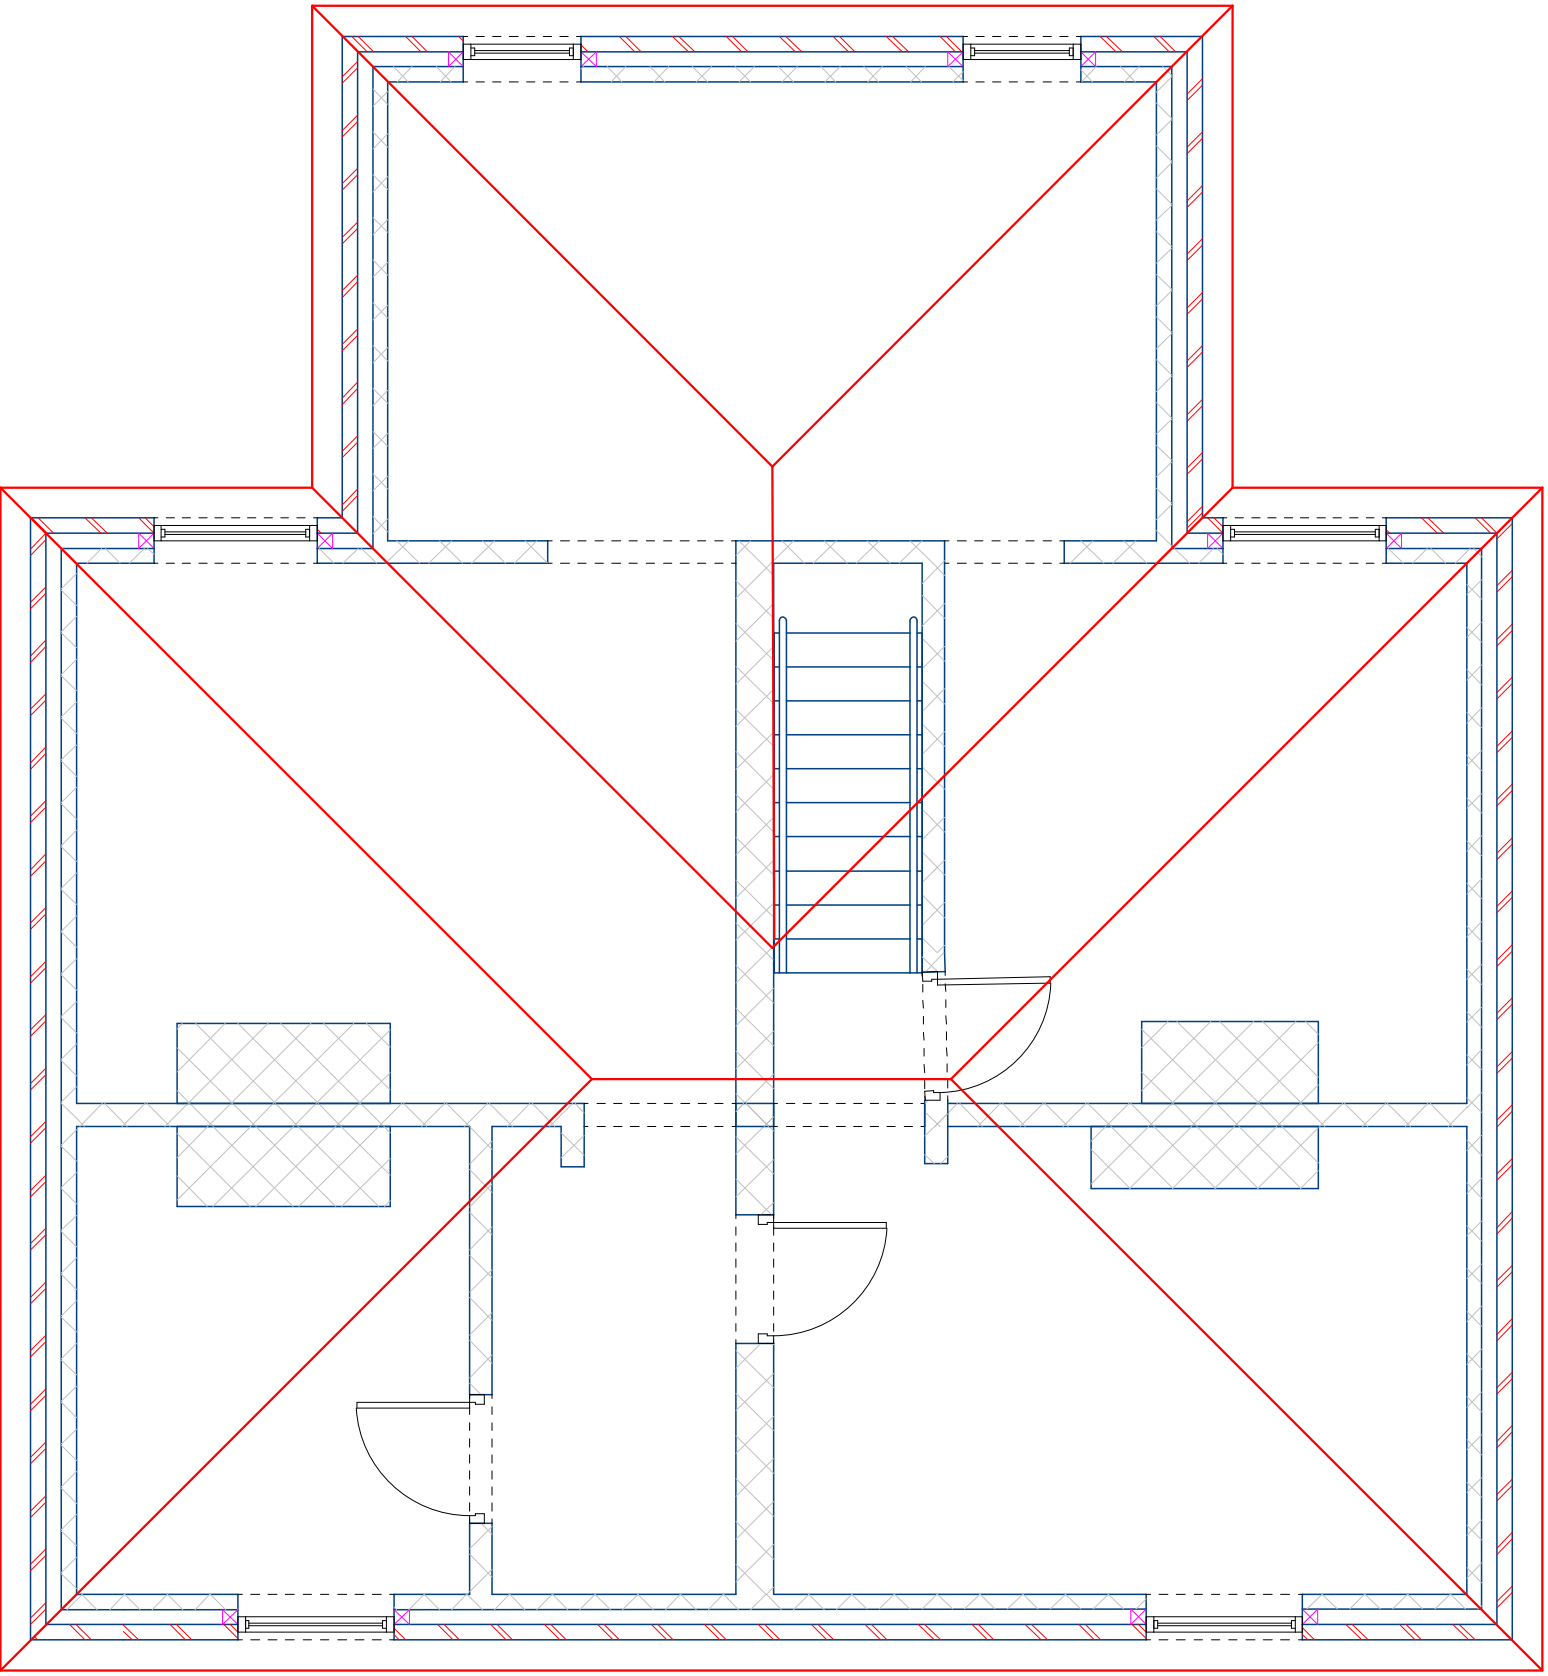

Existing first floor layout

Existing and Proposed Layouts.

COCKAIN DESIGN.
40 Wildern Lane.
Hedge End.
Southampton
SO30 4EH.

robincockain@gmail.com
Mobile for Robin 07850 689750

Project Proposed New Side Extensions.

Drawing Title Existing and Proposed Layouts.

Client Mr J Veers.
34 St Johns Road.
Hedge End.
SO30 4AG

Scale A1 1-50
A3 1-100

Date 5 / 03 / 2022

Drawn by Robin Cockain

Page Size - A1 2500

The Copyright of this drawing belongs solely to Cockain Design. It should not be copied or reproduced without consent.