


148 Church Road Location Plan

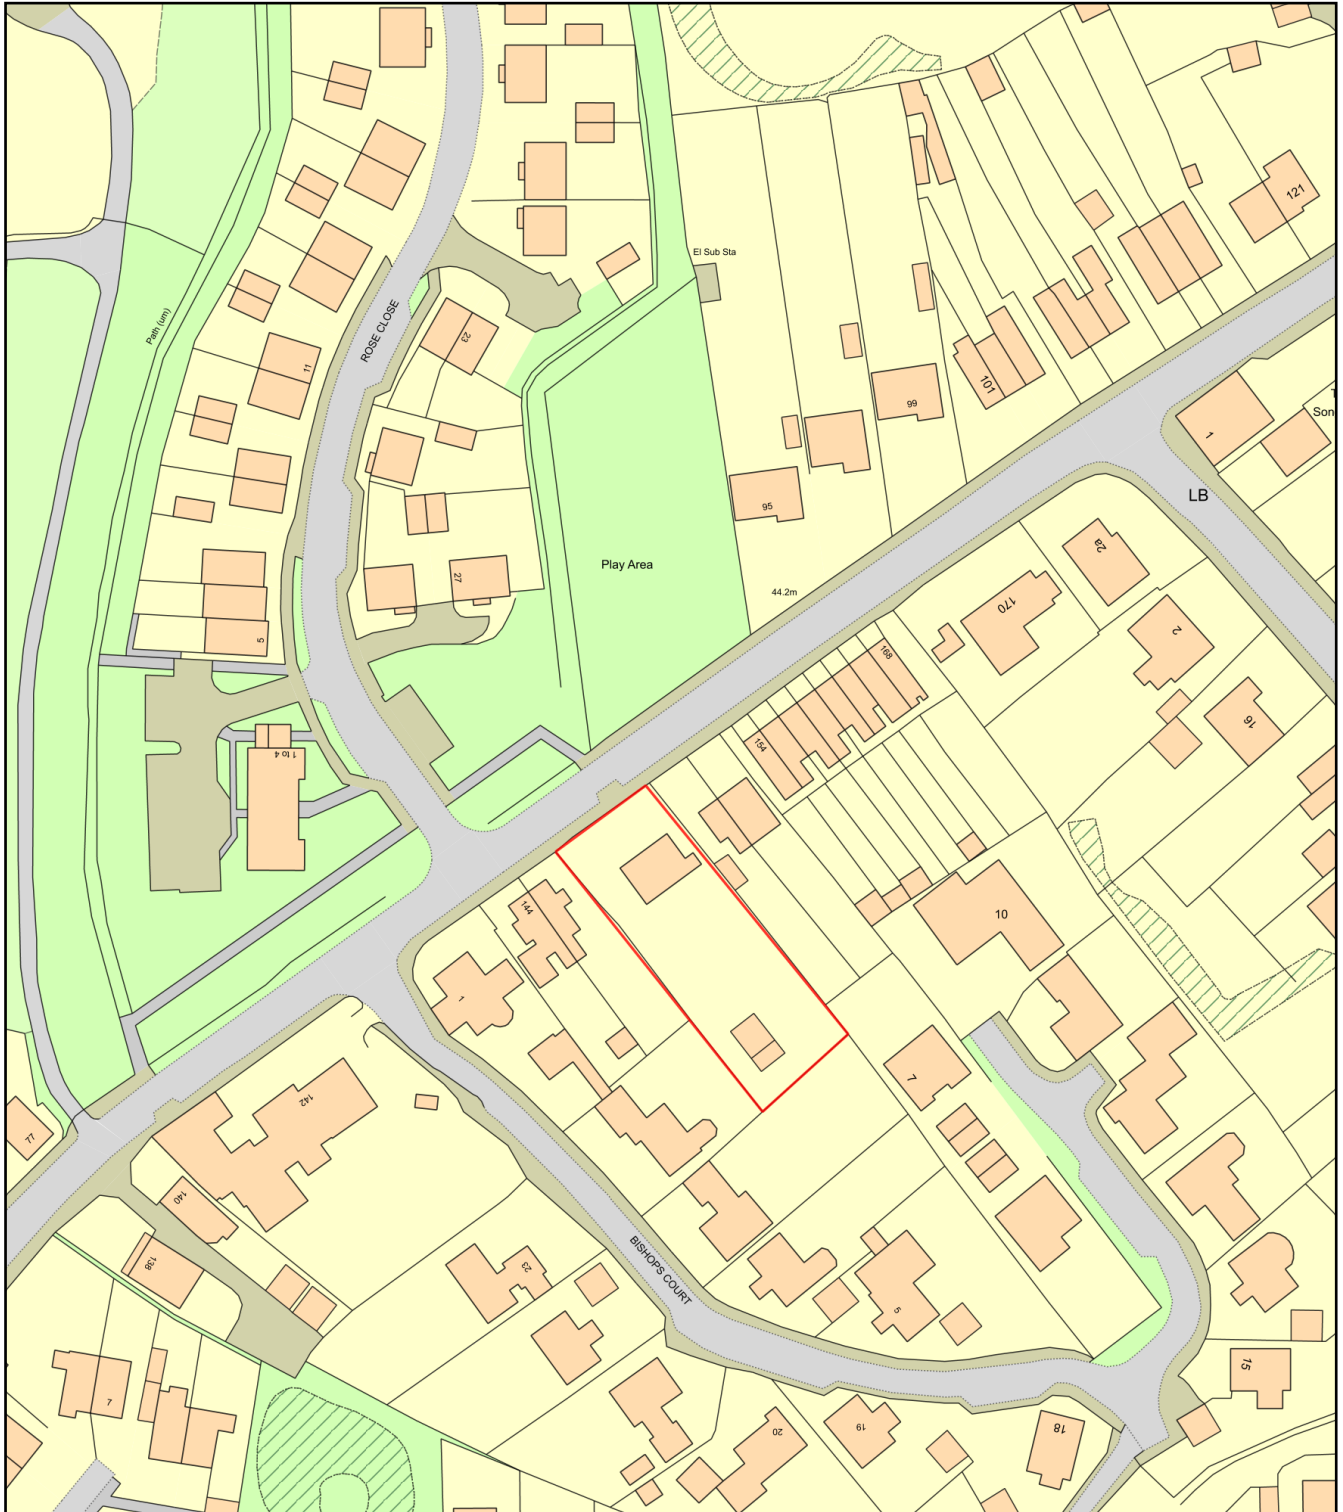

0 50
Metres



Plan Produced for: Michael Adcock
Date Produced: 07 Mar 2022
Plan Reference Number: TQRQM22066133213972
Scale: 1:1250 @ A4