




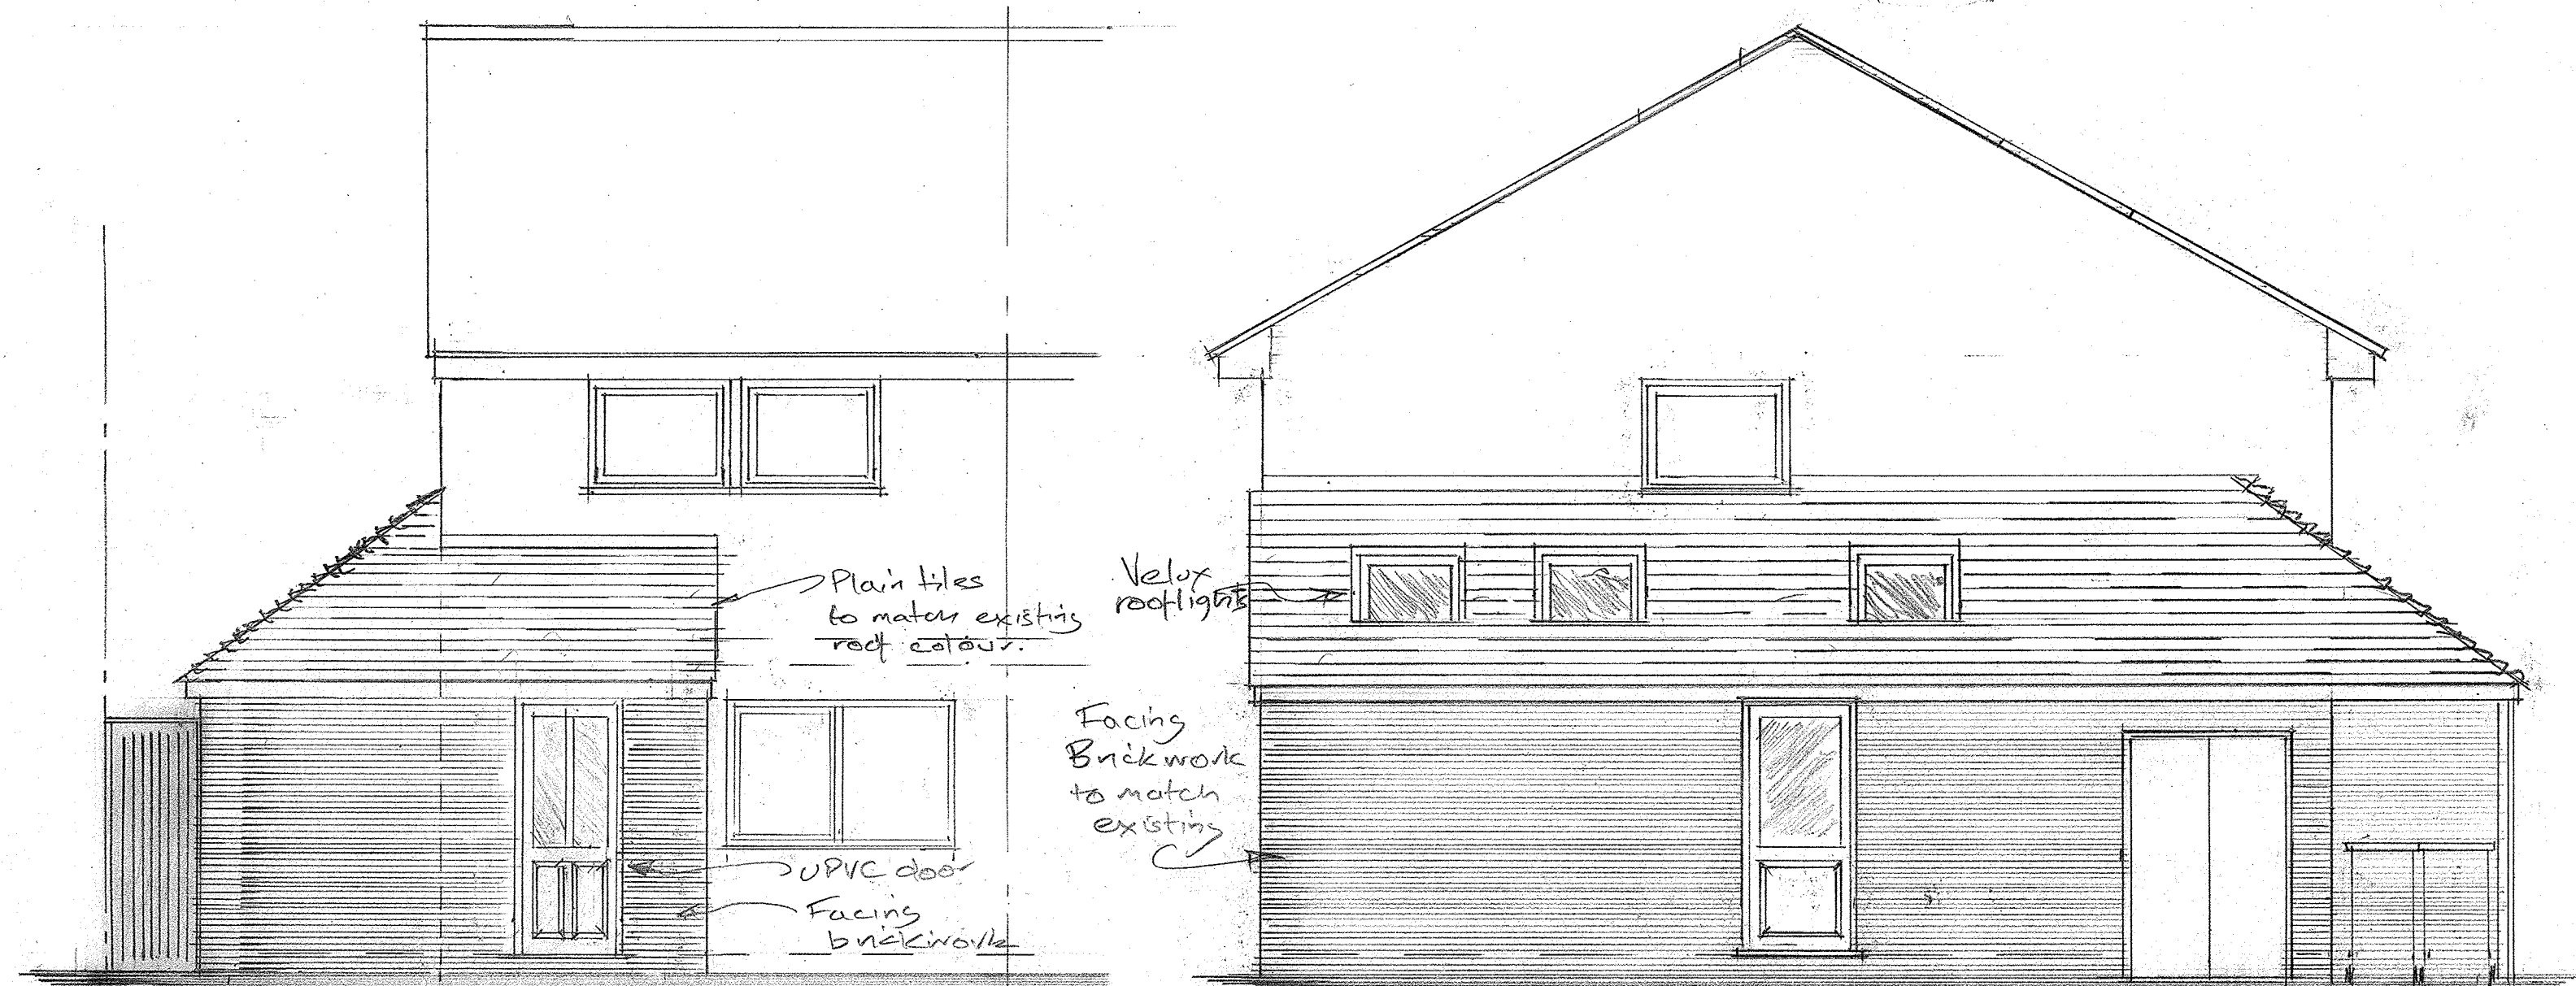


FRONT (NORTH WEST) ELEVATION NORTH EAST ELEVATION

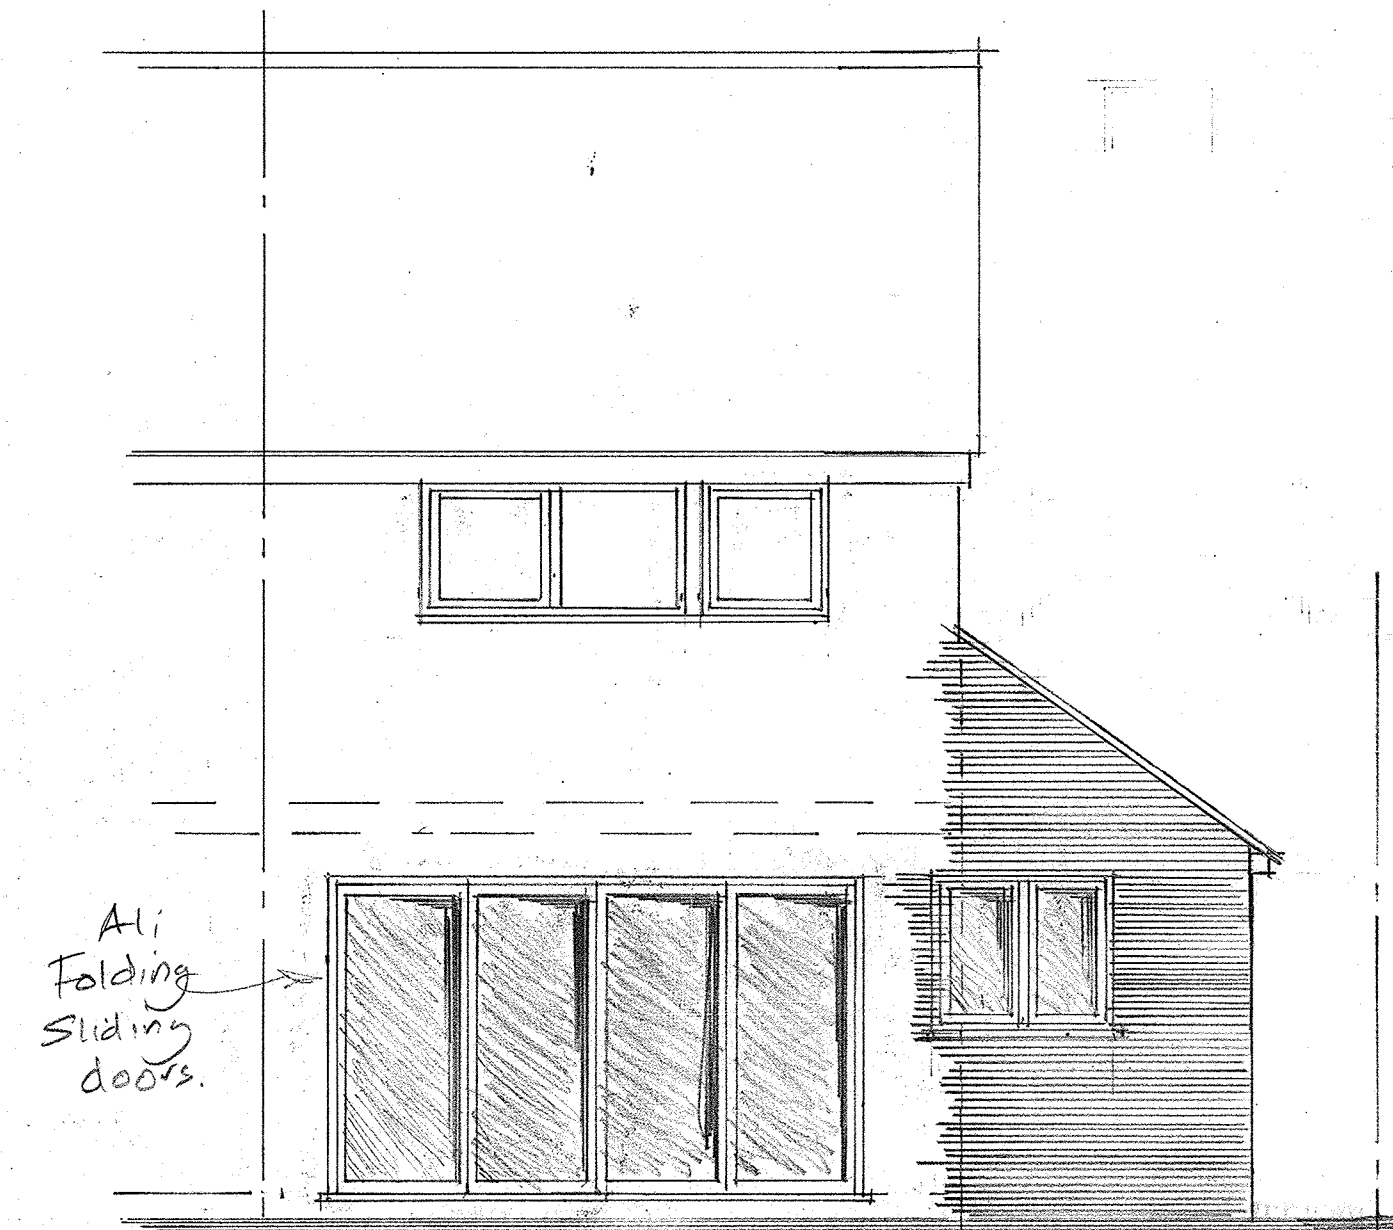


REAR (SOUTH EAST) ELEV

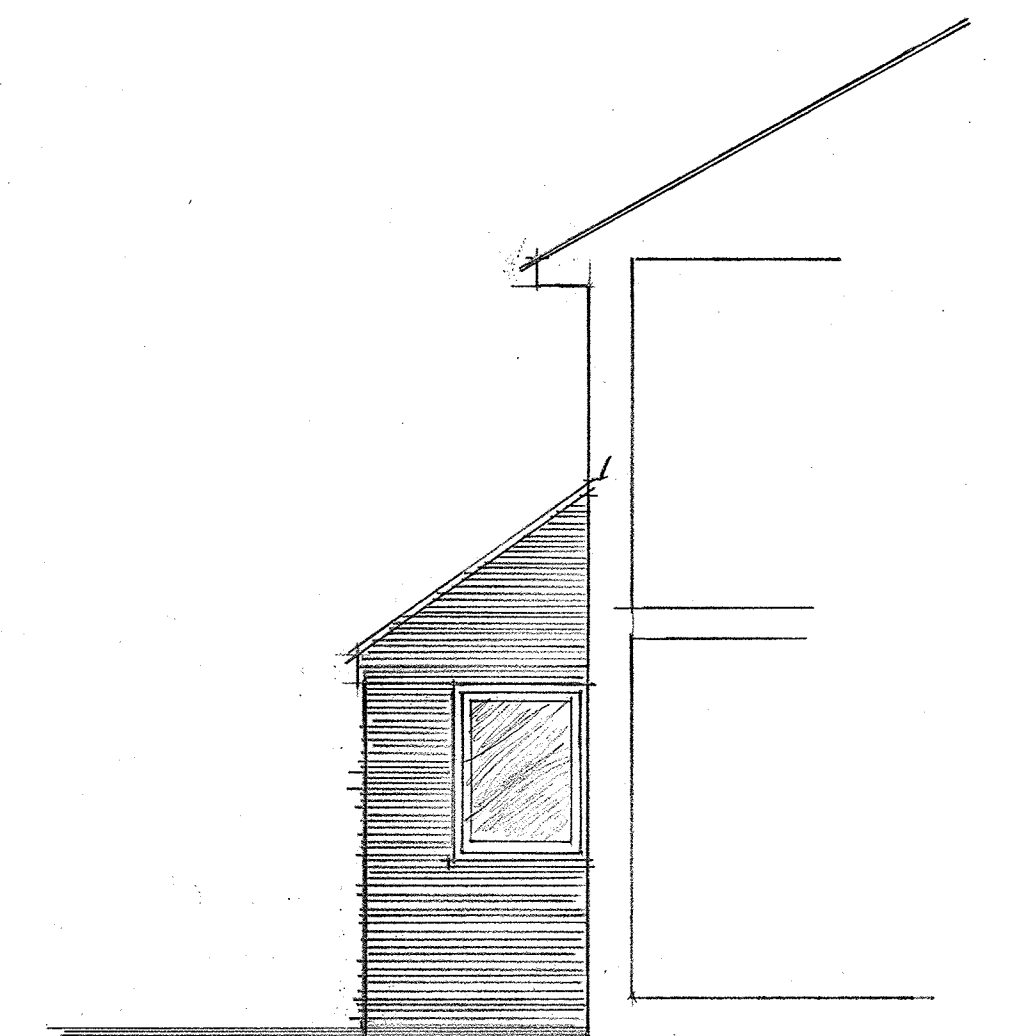


PART SOUTH WEST ELEVATION

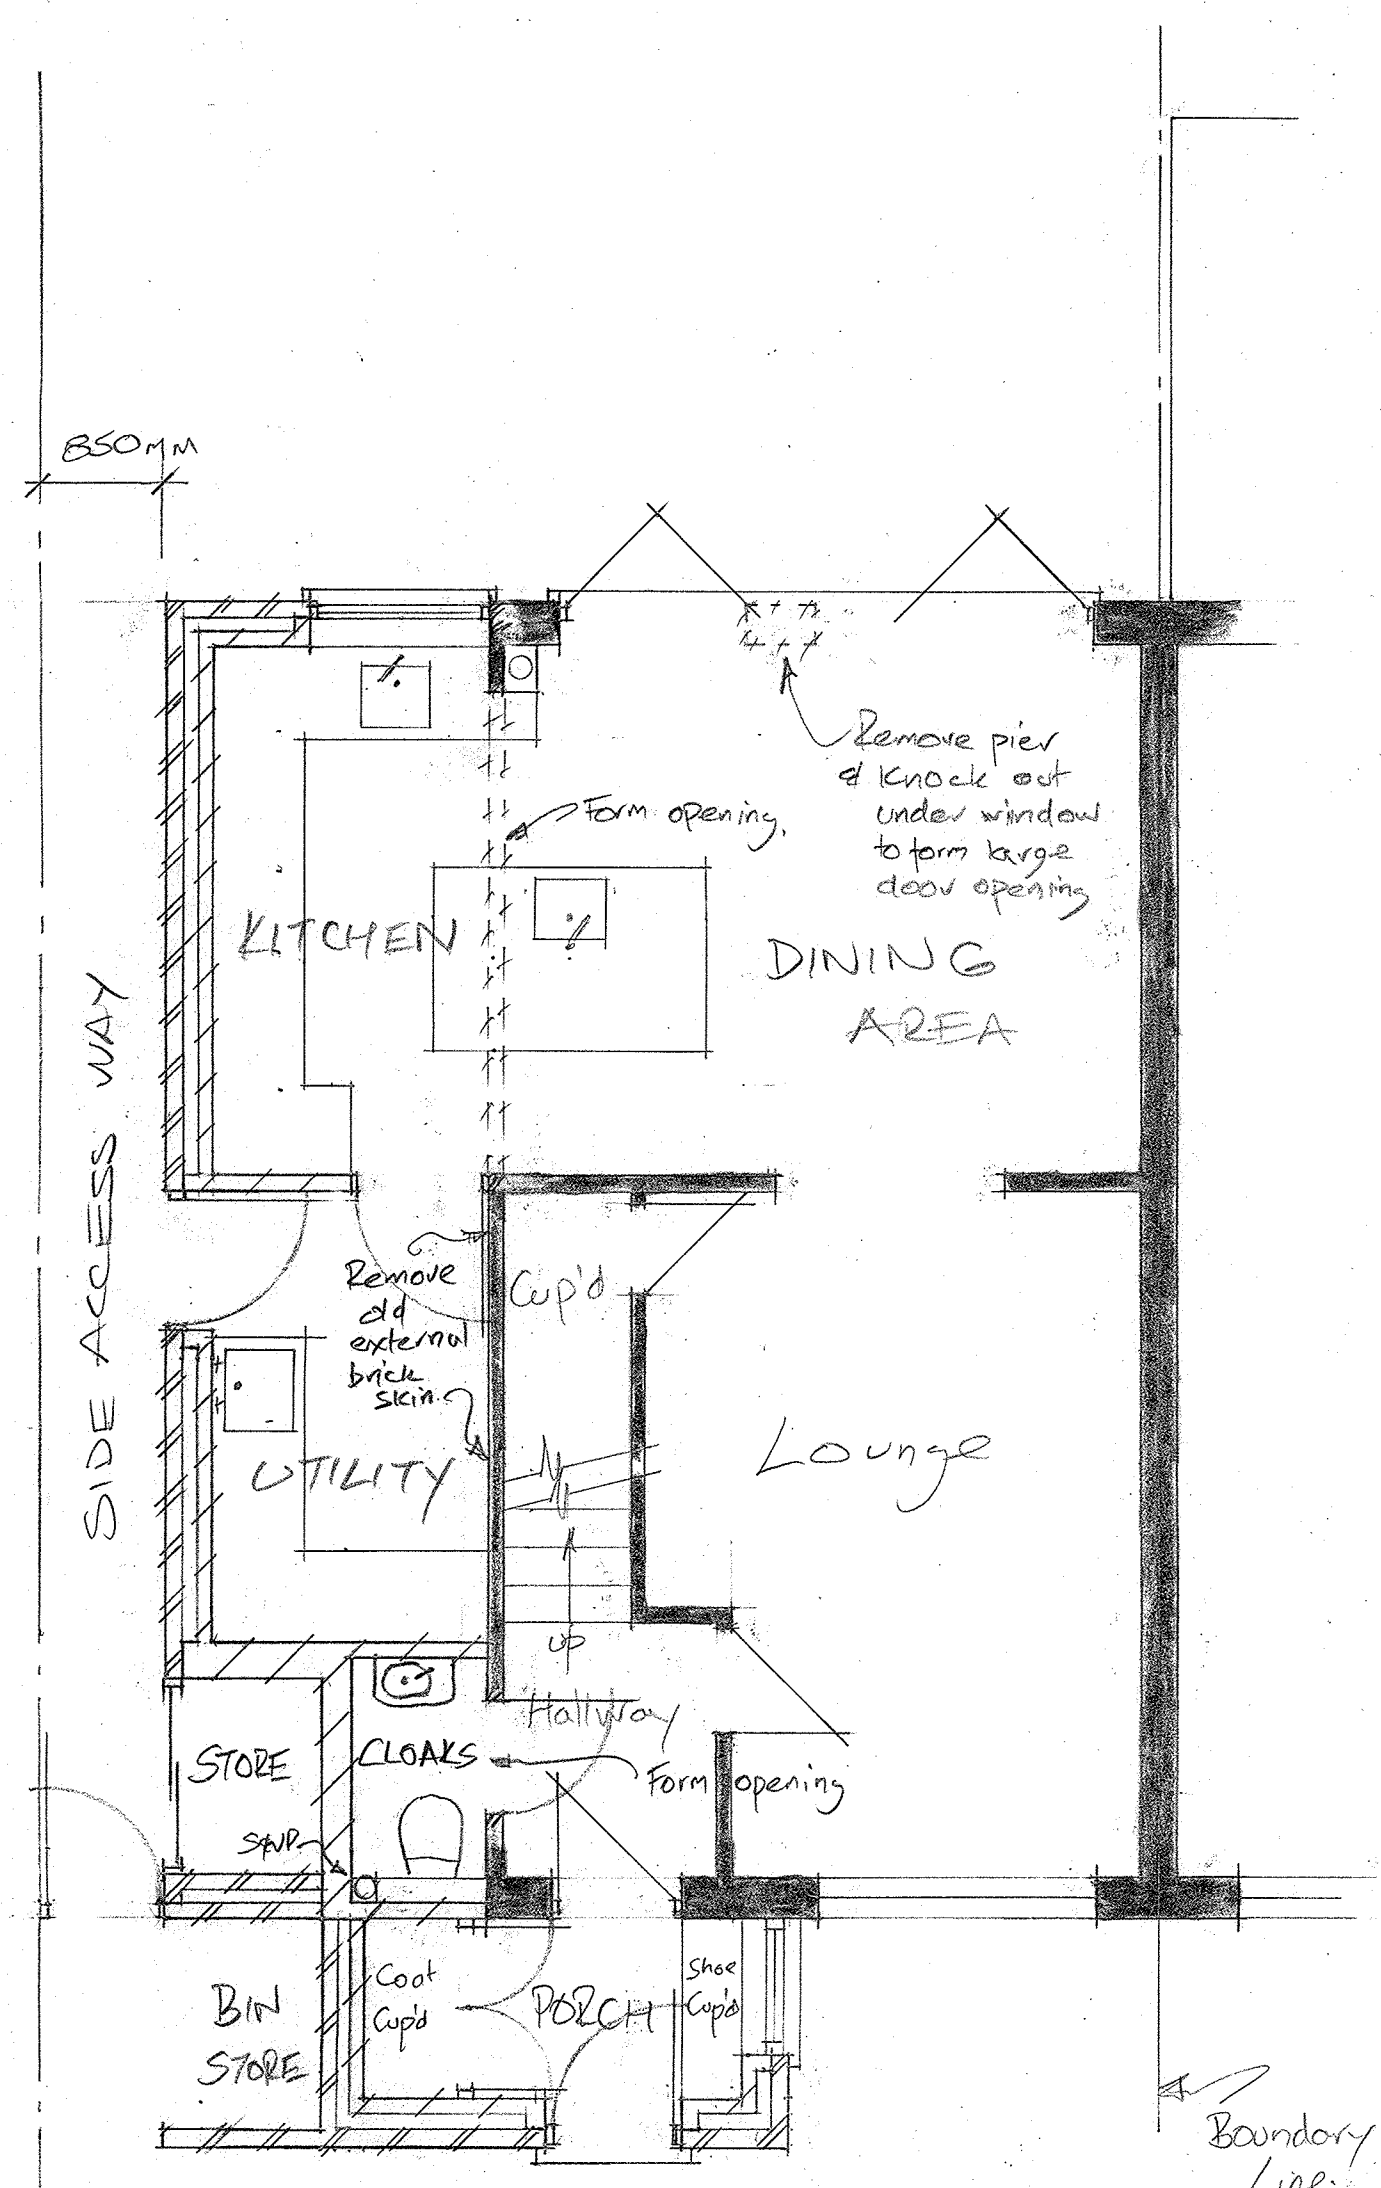

GROUND FLOOR PLAN

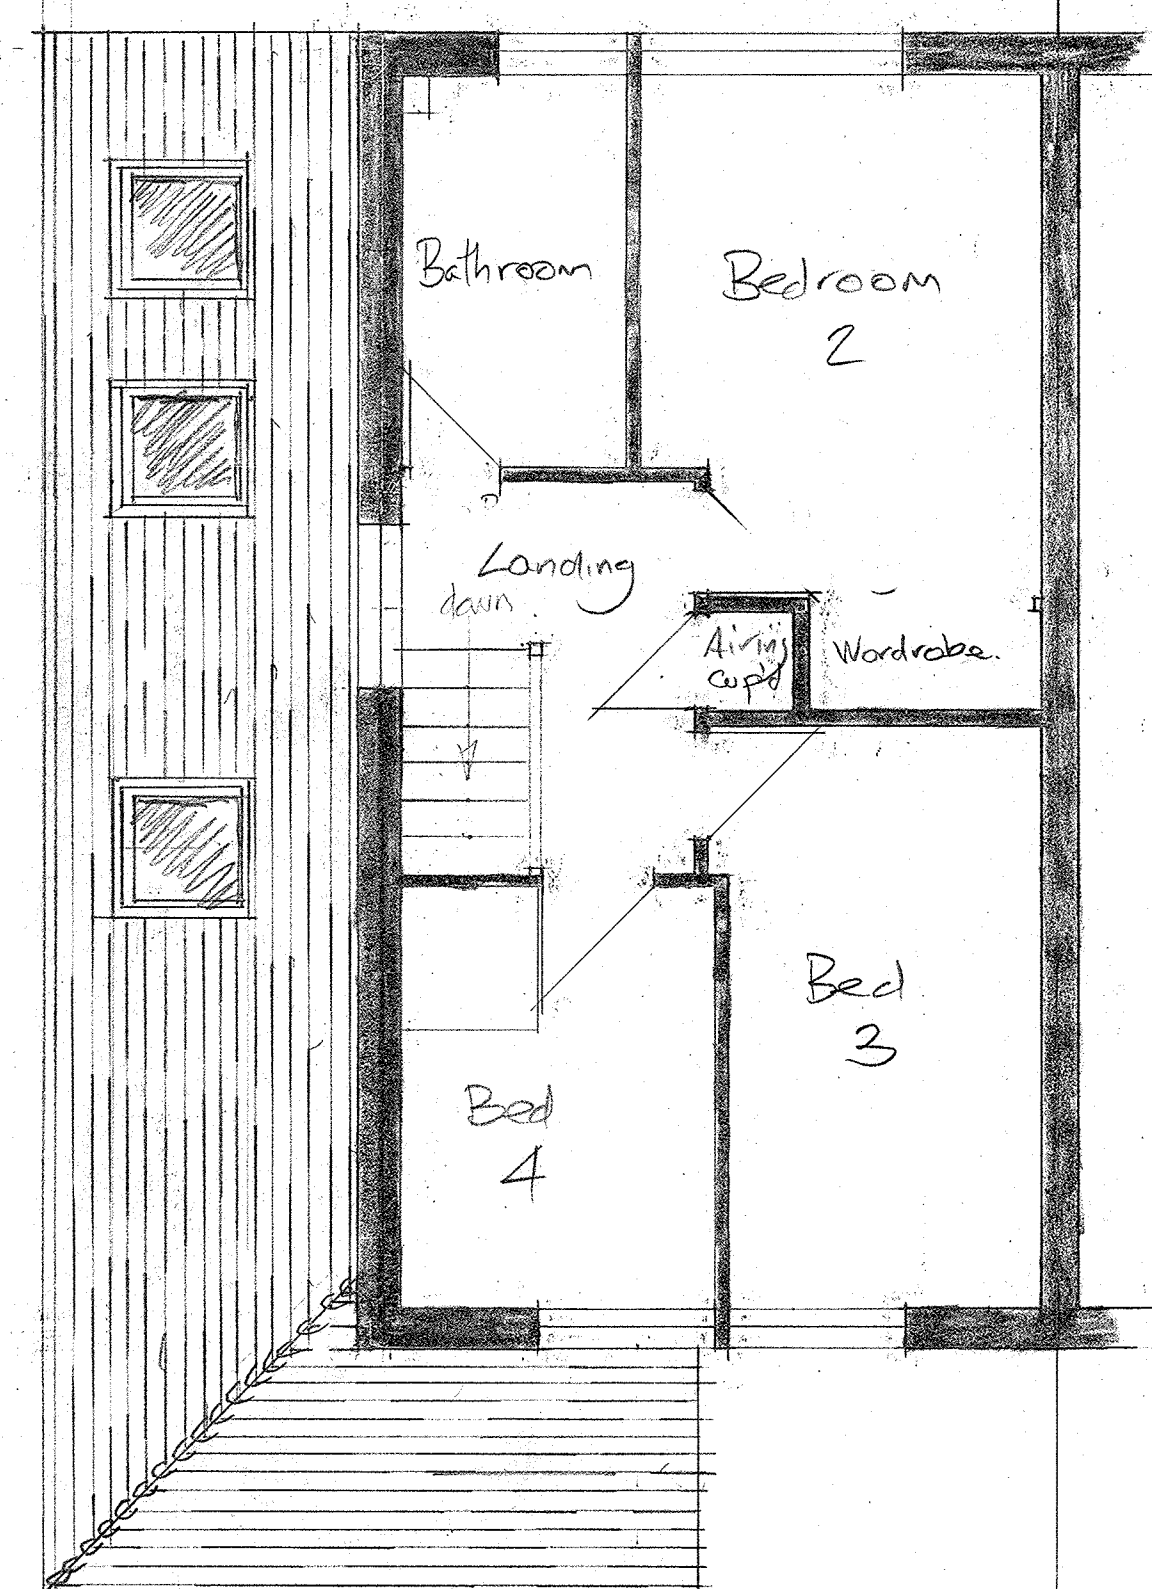

FIRST FLOOR PLAN

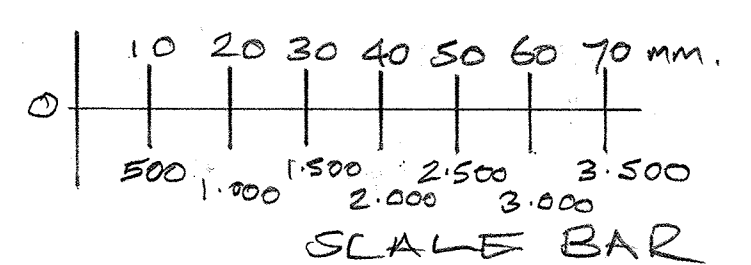

PROPOSED SIDE EXTENSION
No.31 ROYSTON AVENUE,
EASTLEIGH.
for Mr J. BUTLER

DRAWING
B:03

April
2022

SKETCH
PLANS

SCALE
1:50