


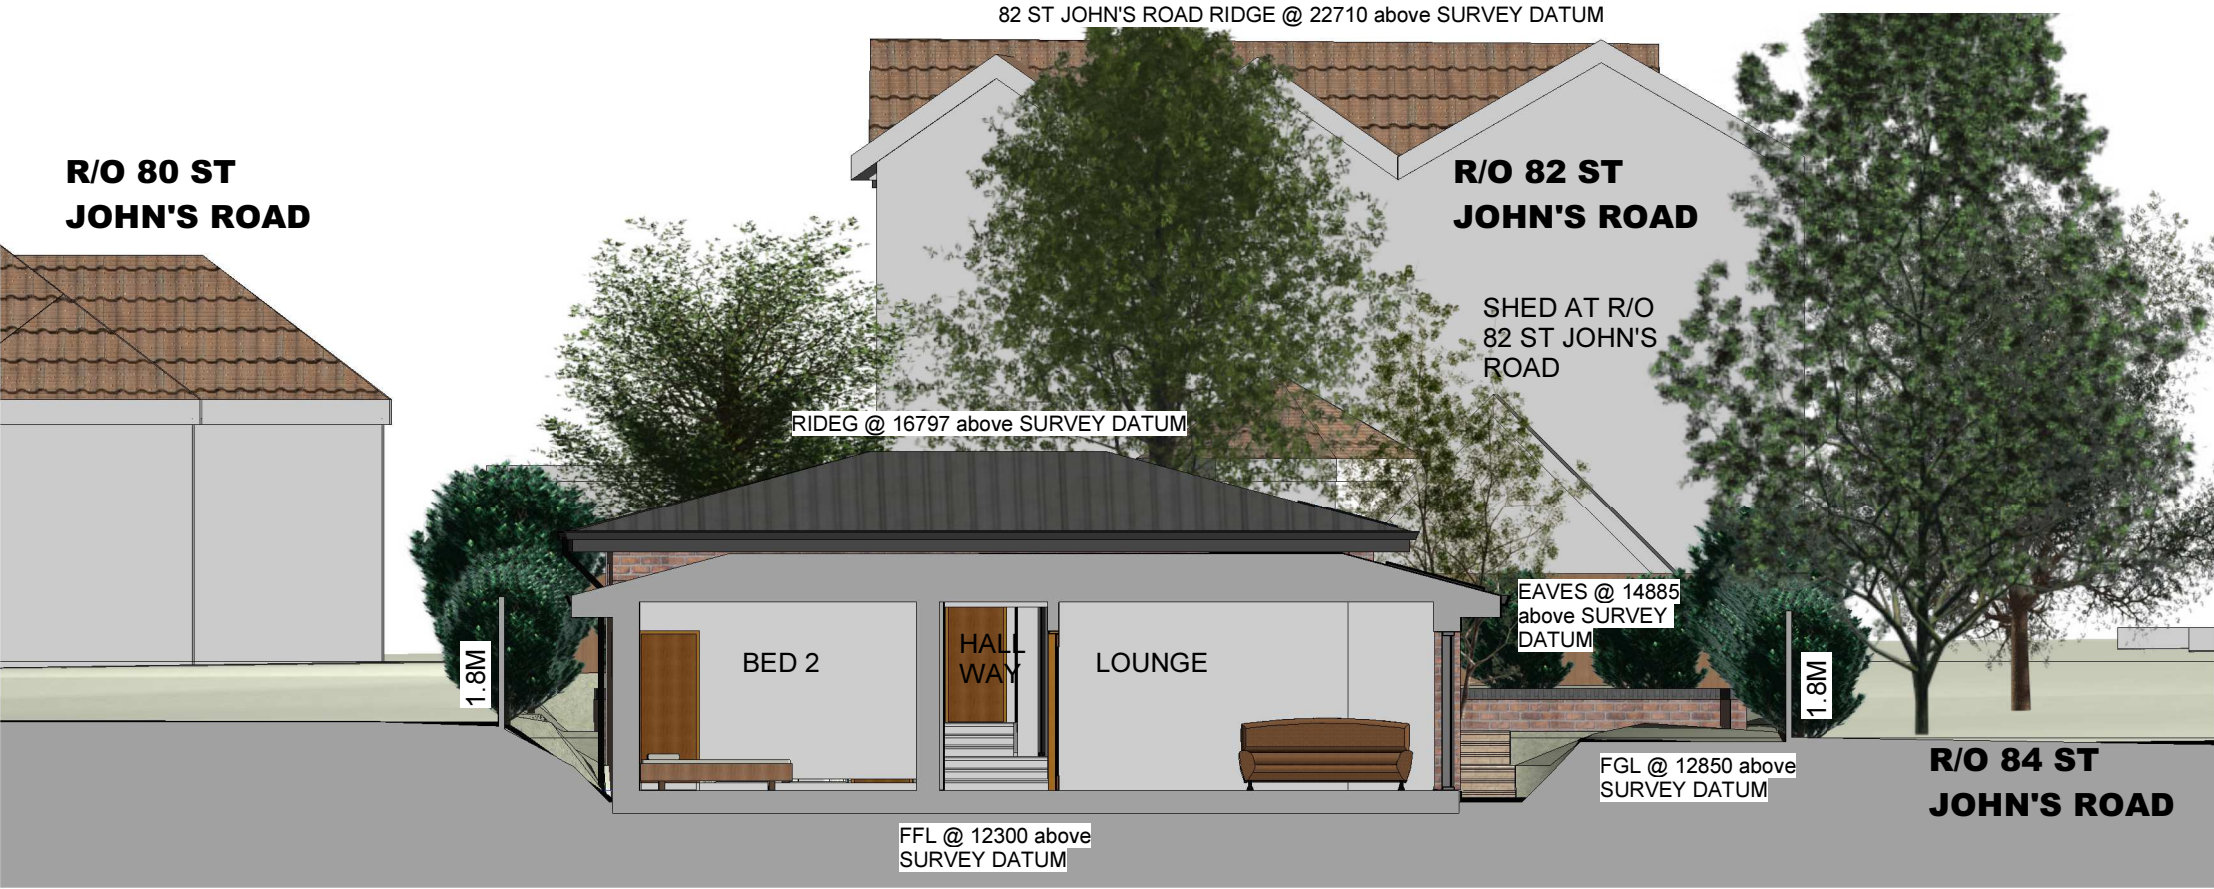




RIBA CHARTERED Architects


© STRINGENT COPYRIGHT


This drawing has been produced for:
Mr Wayne Newman
and prepared for submission as part of any statutory Applications. It is not intended for use by any other person or for any other building project or purpose without prior permission from Toldfield Architects Ltd.

BUNGALOW SECTION A-A

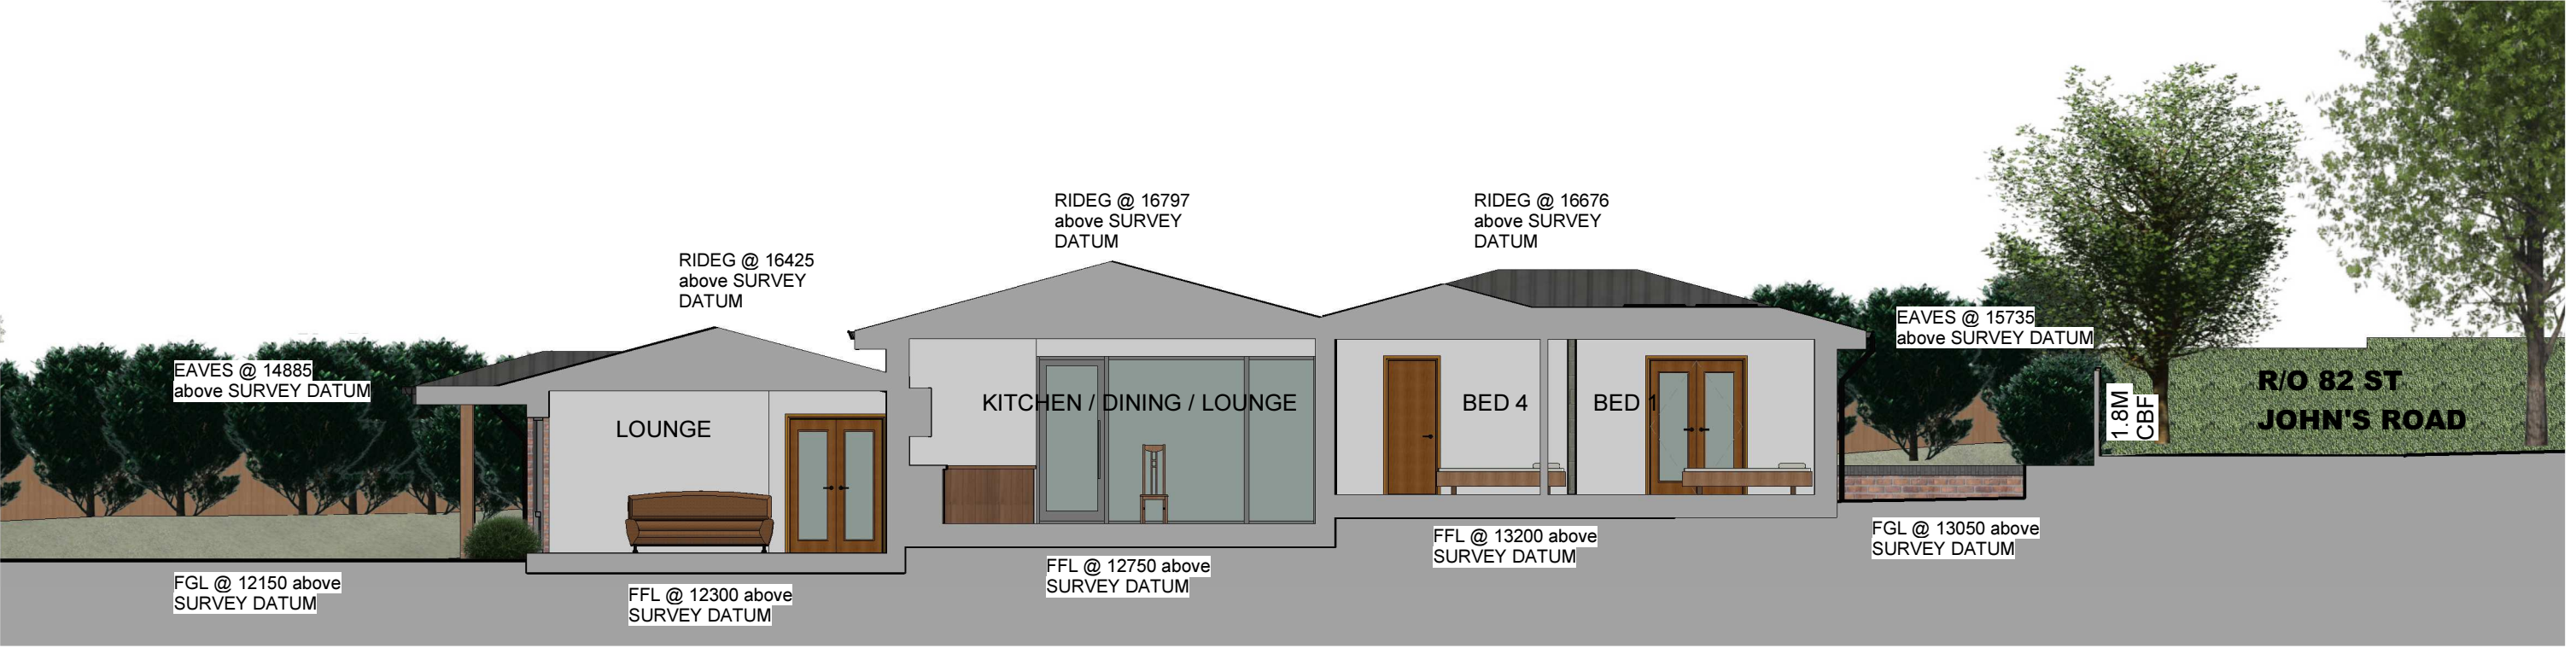

BUNGALOW SECTION B-B

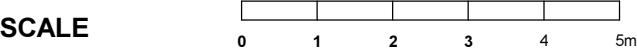

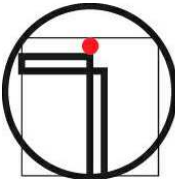 TOLDFIELD ARCHITECTS © Toldfield Architects Ltd, 5 Freemantle Business Centre, 152 Millbrook Road East, Southampton. SO15 1JR Tel: 023 80 236165 Email: info@toldfieldarchitects.co.uk adi@toldfieldarchitects.co.uk kouros@toldfieldarchitects.co.uk Webwww.toldfieldarchitects.co.uk	Project Name and Address: R/O 82 St John's Road, Hedge End, Southampton. SO30 4DF	Project Ref: 190303	Origion: TA	Zone: -	Level: -S	Type: -A	Role: - P12	Rev: C			
	Client: Mr Wayne Newman	Status: Pre Planning									
	Drawing Title: Bungalow Sections AA and BB	TA Code: 190303	Project Stage: Concept	Sheet @ A3: 1 : 100	Date: 04/05/2022 16:52:28						
									C	Revised to include Bedroom 4	04/05/2022
									Rev:		Dr: AP