




© STRINGENT COPYRIGHT

This drawing has been produced for:
Mr Wayne Newman
and prepared for submission as part of any statutory Applications. It is not intended for use by any other person or for any other building project or purpose without prior permission from Toldfield Architects Ltd.

**MASSING PERSEPCTIVE @
PROPOSED SITE ENTRANCE**



MASSING PERSEPCTIVE ALONG No.84's REAR SIDE BOUNDARY

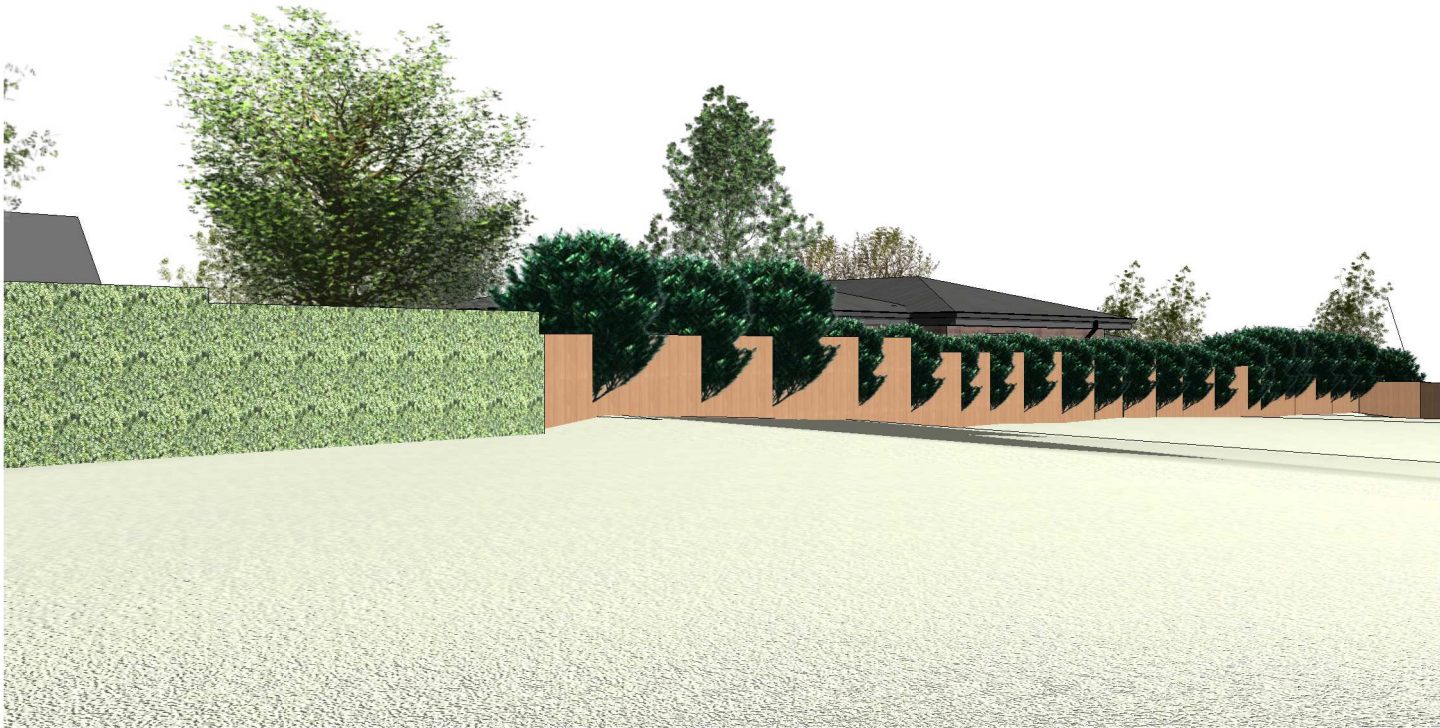

MASSING PERSEPCTIVE ALONG No.80's REAR SIDE BOUNDARY



© Toldfield Architects Ltd,
5 Freemantle Business Centre,
152 Millbrook Road East,
Southampton.
SO15 1JR

Tel: 023 80 236165
Email: info@toldfieldarchitects.co.uk
adi@toldfieldarchitects.co.uk
kourosh@toldfieldarchitects.co.uk
Webwww.toldfieldarchitects.co.uk

Project Name and Address:
R/O 82 St John's Road, Hedge End, Southampton.
SO30 4DF

Client:
Mr Wayne Newman

Drawing Title:
Contextual Massing Perspective Views

Project Ref:	Origion:	Zone:	Level:	Type:	Role:	Number:	Rev:
190303	TOA	-	-	-3D	-A	- P06	C

Status:
Pre Planning

TA Code:	Project Stage:	Sheet @ A3:	Date:
190303	Concept		04/05/2022 16:43:31

C	Revised to include Bedroom 4	04/05/2022
Rev:		Dr:
		AP