



Proposed front and rear elevation

- 1 Zinc roofing
- 2 Brickwork
- 3 Zinc dormers
- 4 Aluminium composite windows
- 5 Timber cladding/ front door

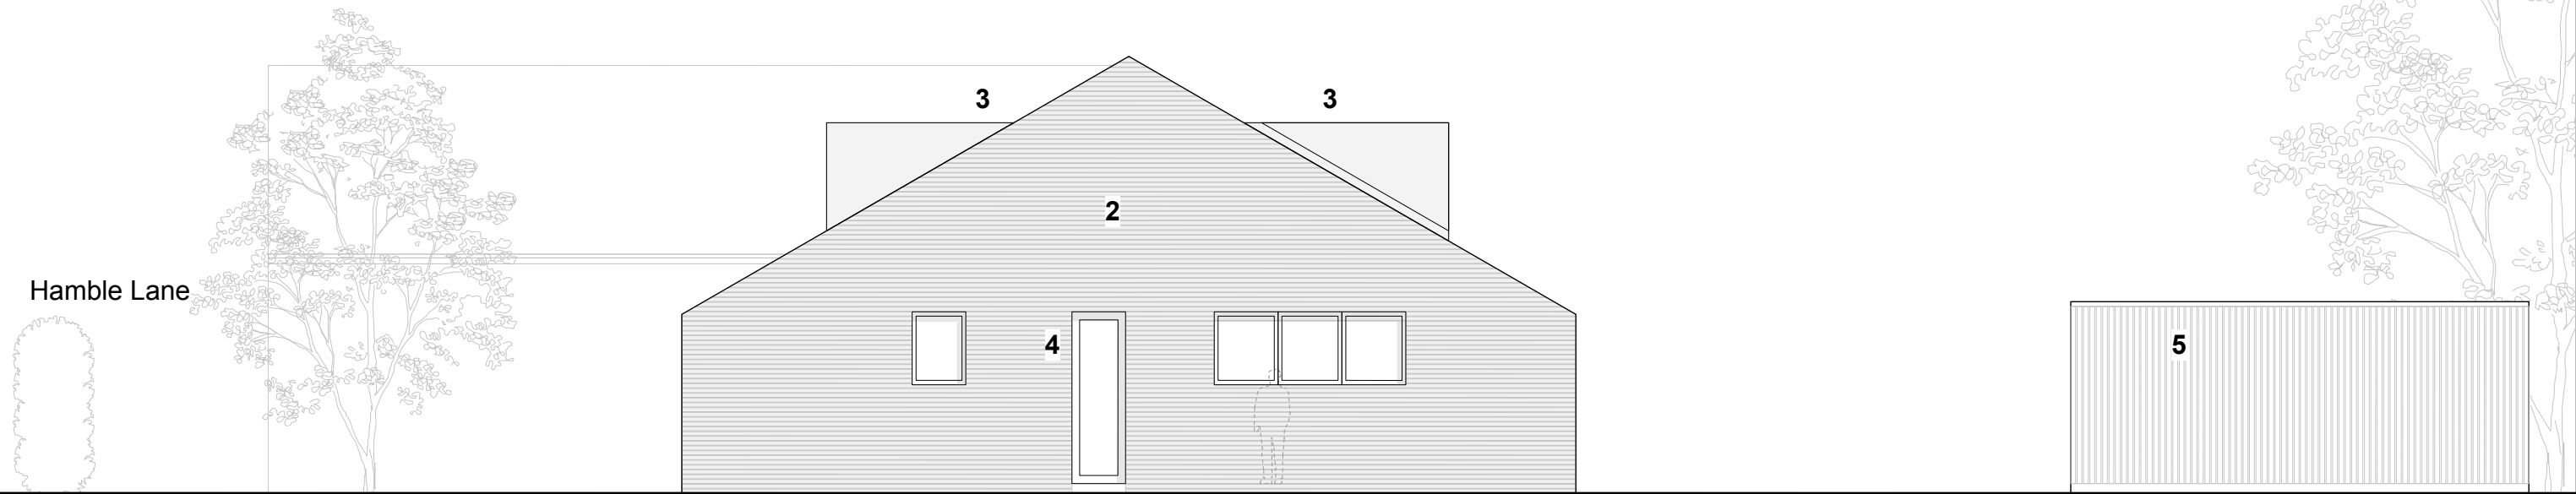

01 Proposed side elevation (South)

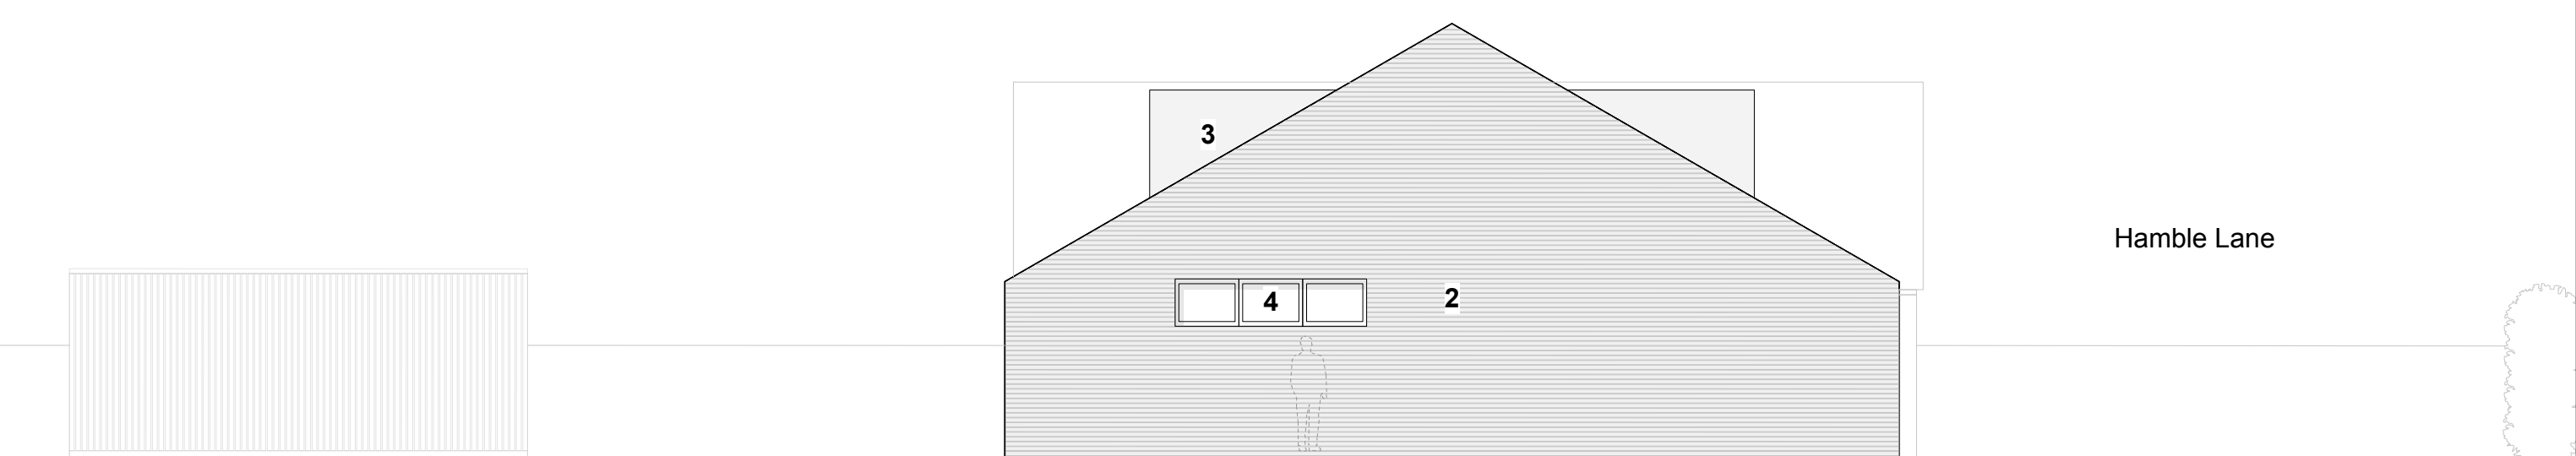

02 Proposed side elevation (North)