




Existing Elevations

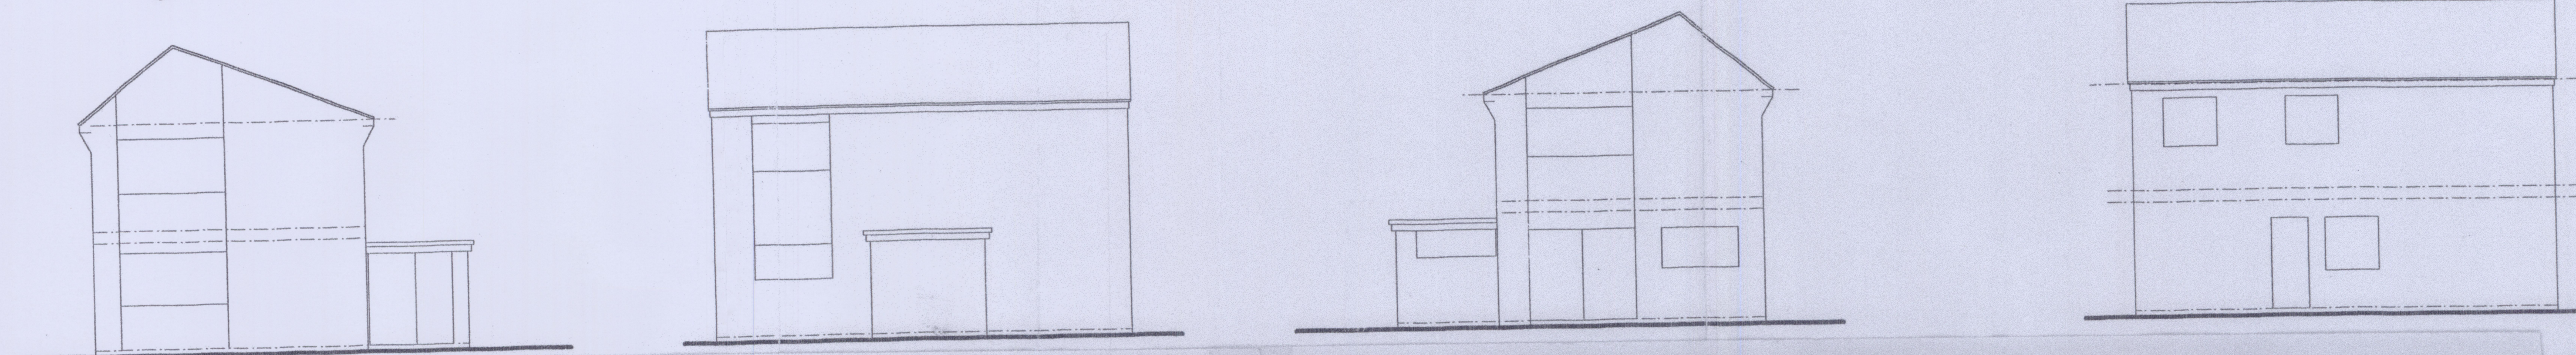


Front Elevation

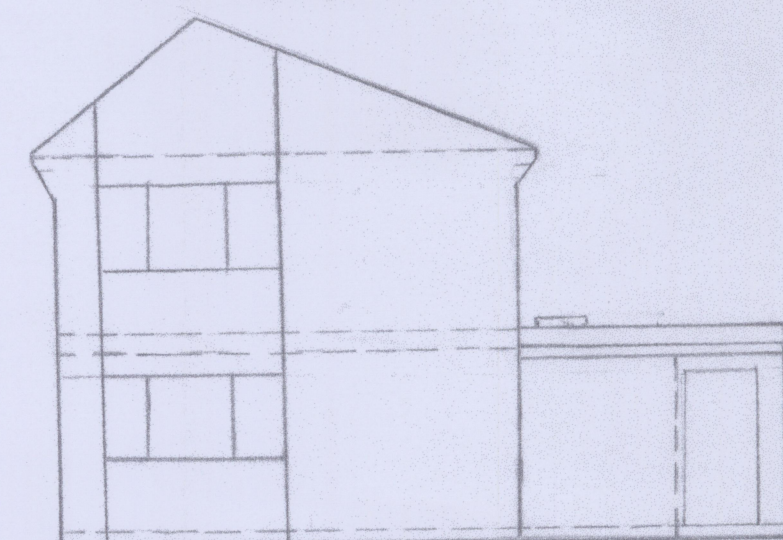


Side Elevation

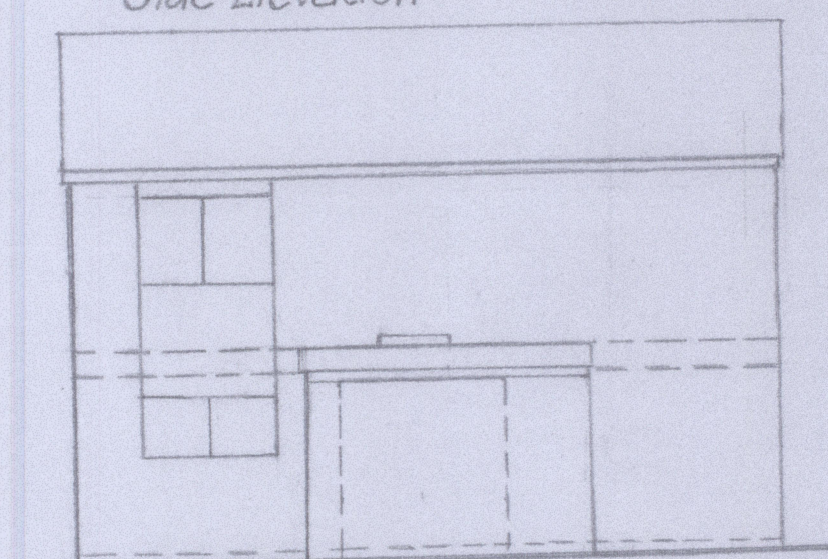

Rear Elevation

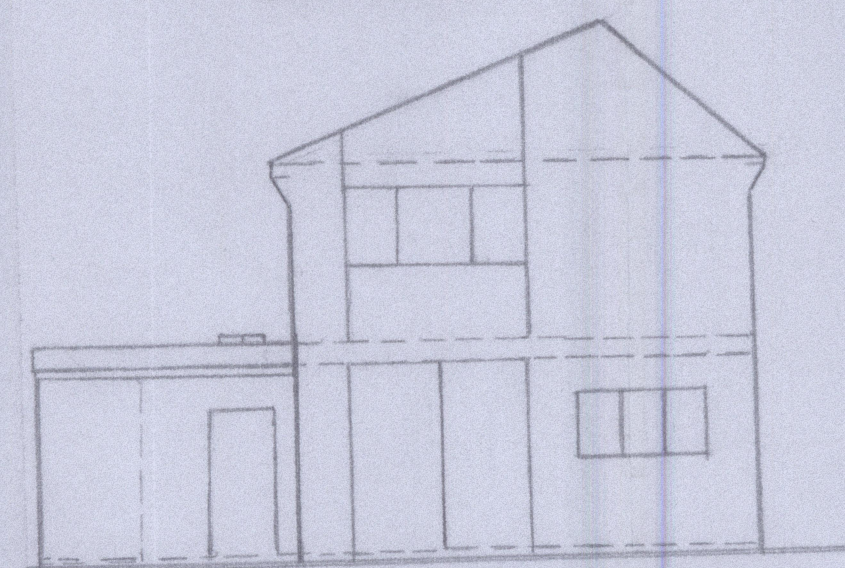


Side Elevation

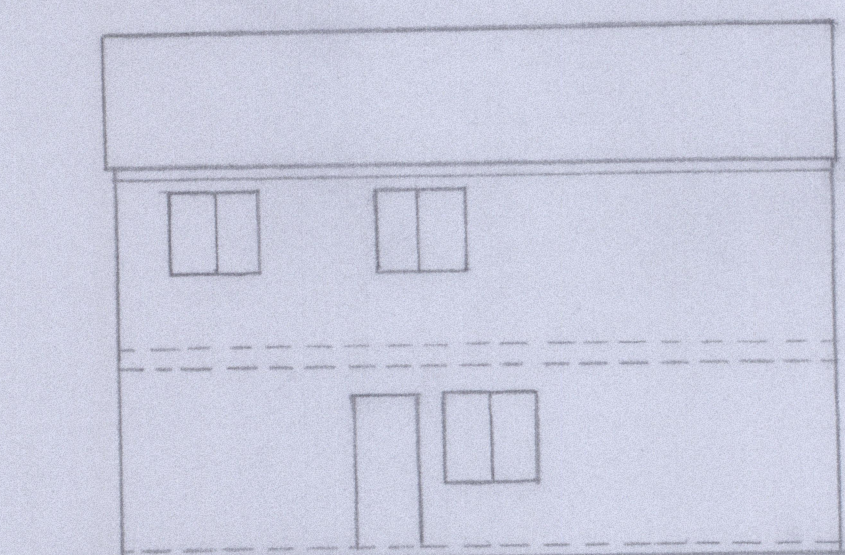


Proposed Elevations

Scale
1:100


Existing Floor Plans

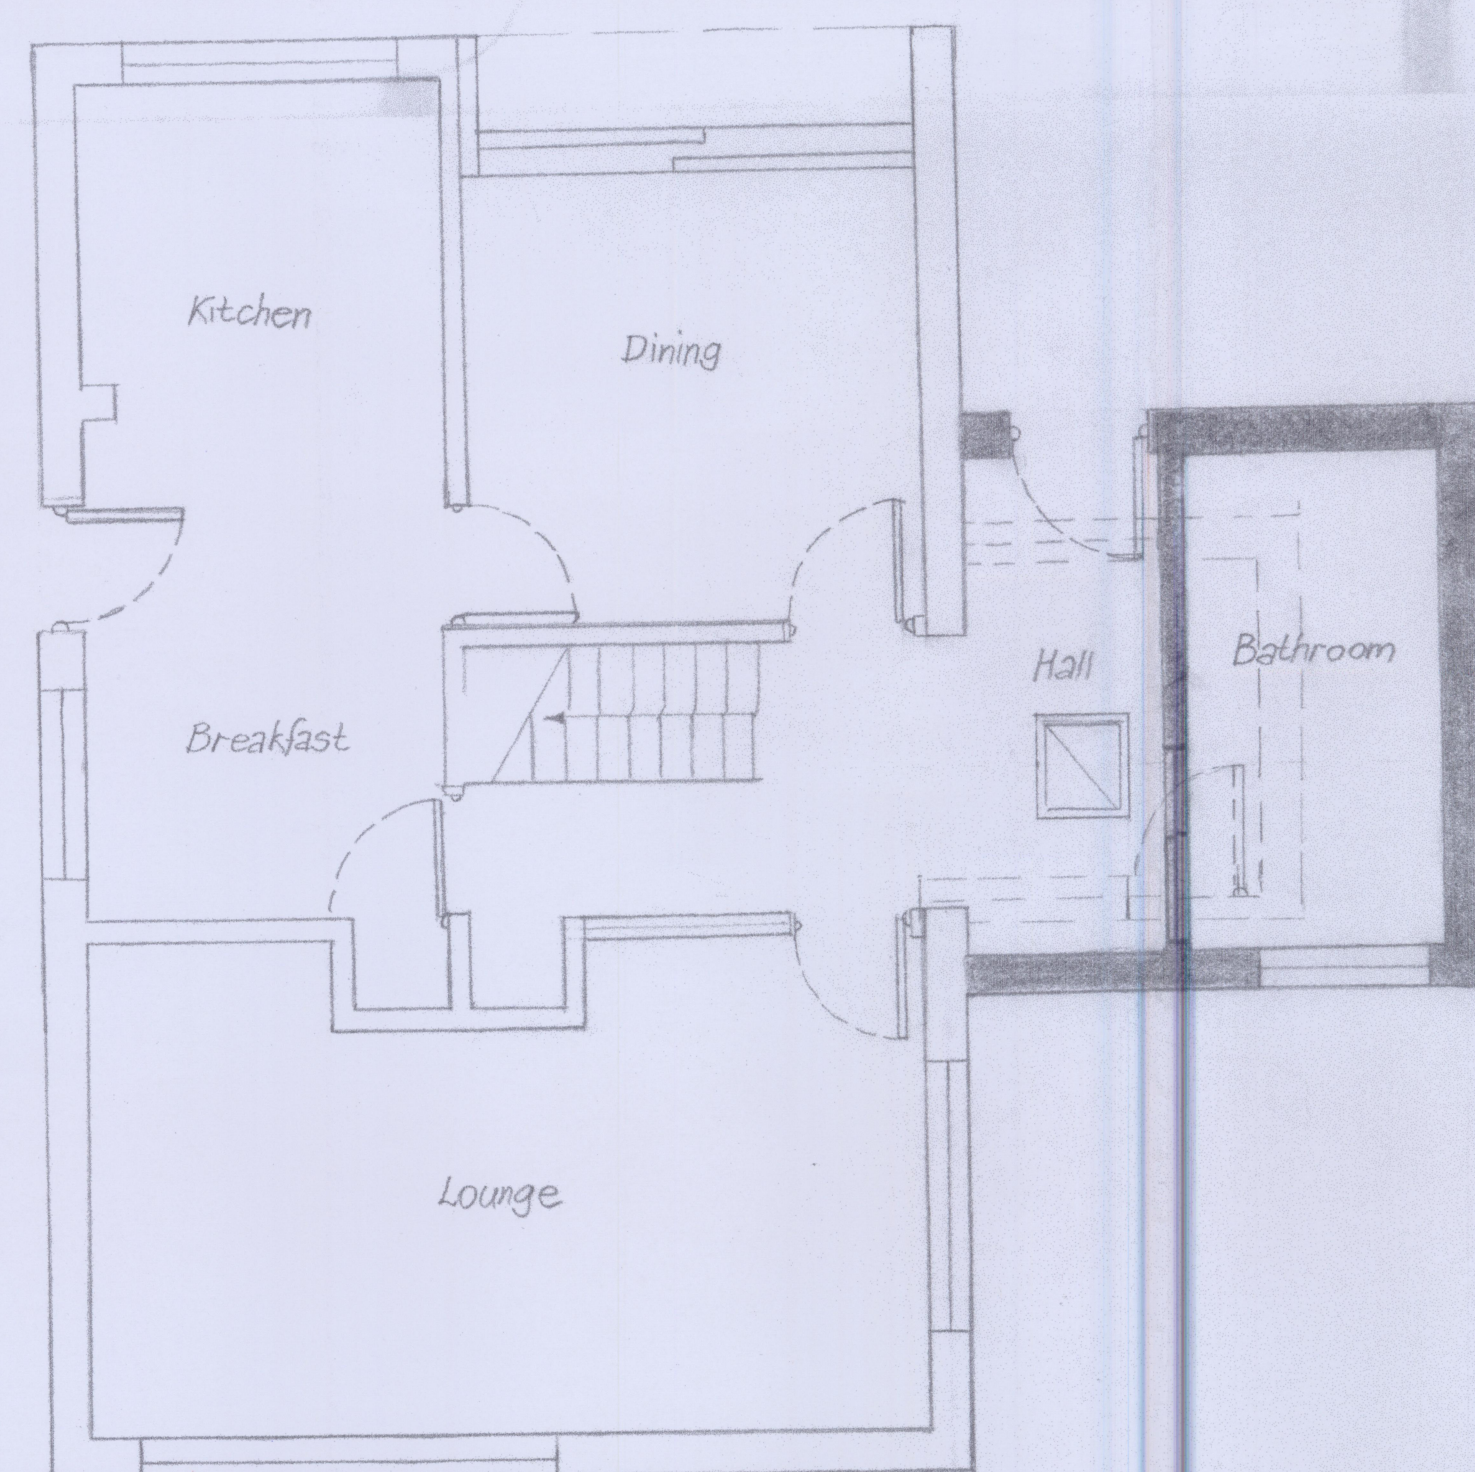


Proposed Ground Floor Plan

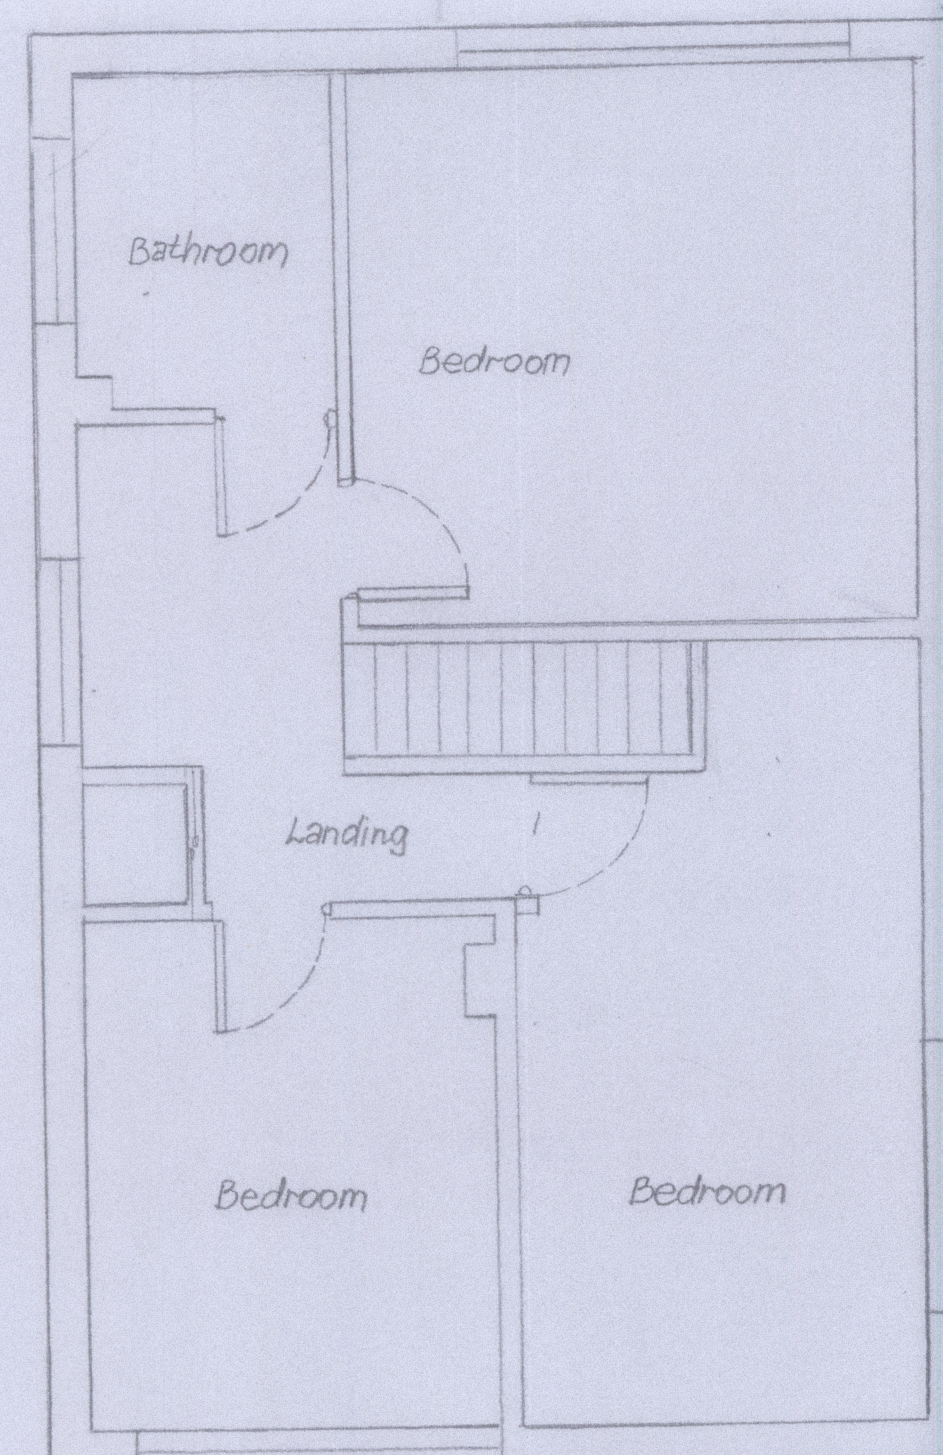

Proposed First Floor Plan

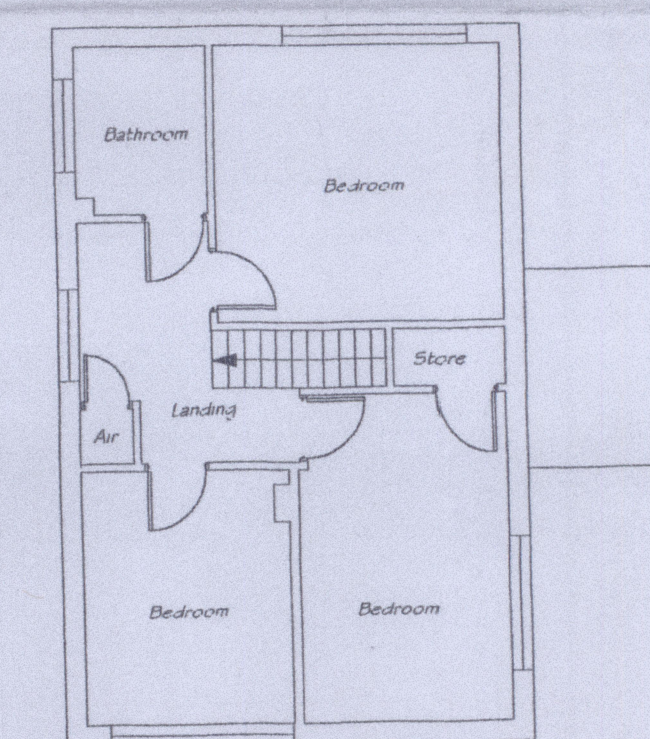

Existing First Floor Plan

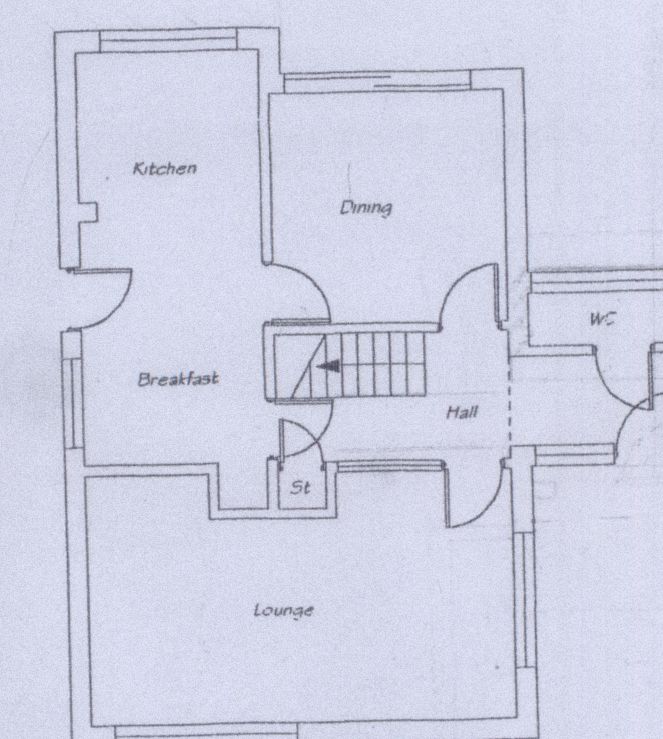

Existing Ground Floor Plan

Rev	Date	Description	p.m.

It is the sole responsibility of the Building owner to draw up all legal agreements with adjoining owner to cover the over hanging of fascias, guttering, foundations or any part of the building.

Owner To Comply With The Party Wall Act 1996
MDT Design Can Not Be Held Responsible In Any
Way If Non Compliance Is Adopted.

Use figured dimensions only

All dimensions in millimetres only unless stated otherwise

Project *Proposed Alterations
18 Westwood Gardens
Chandlers Ford
Hampshire
SO53 1FN*

Mrs Chatterton

Drawing Proposed Alterations
PLANNING APPLICATION

Date
May 2022

Scale
1:50 & 1:100

This Drawing Is For A Planning Application Purpose Only