


SITE PLAN

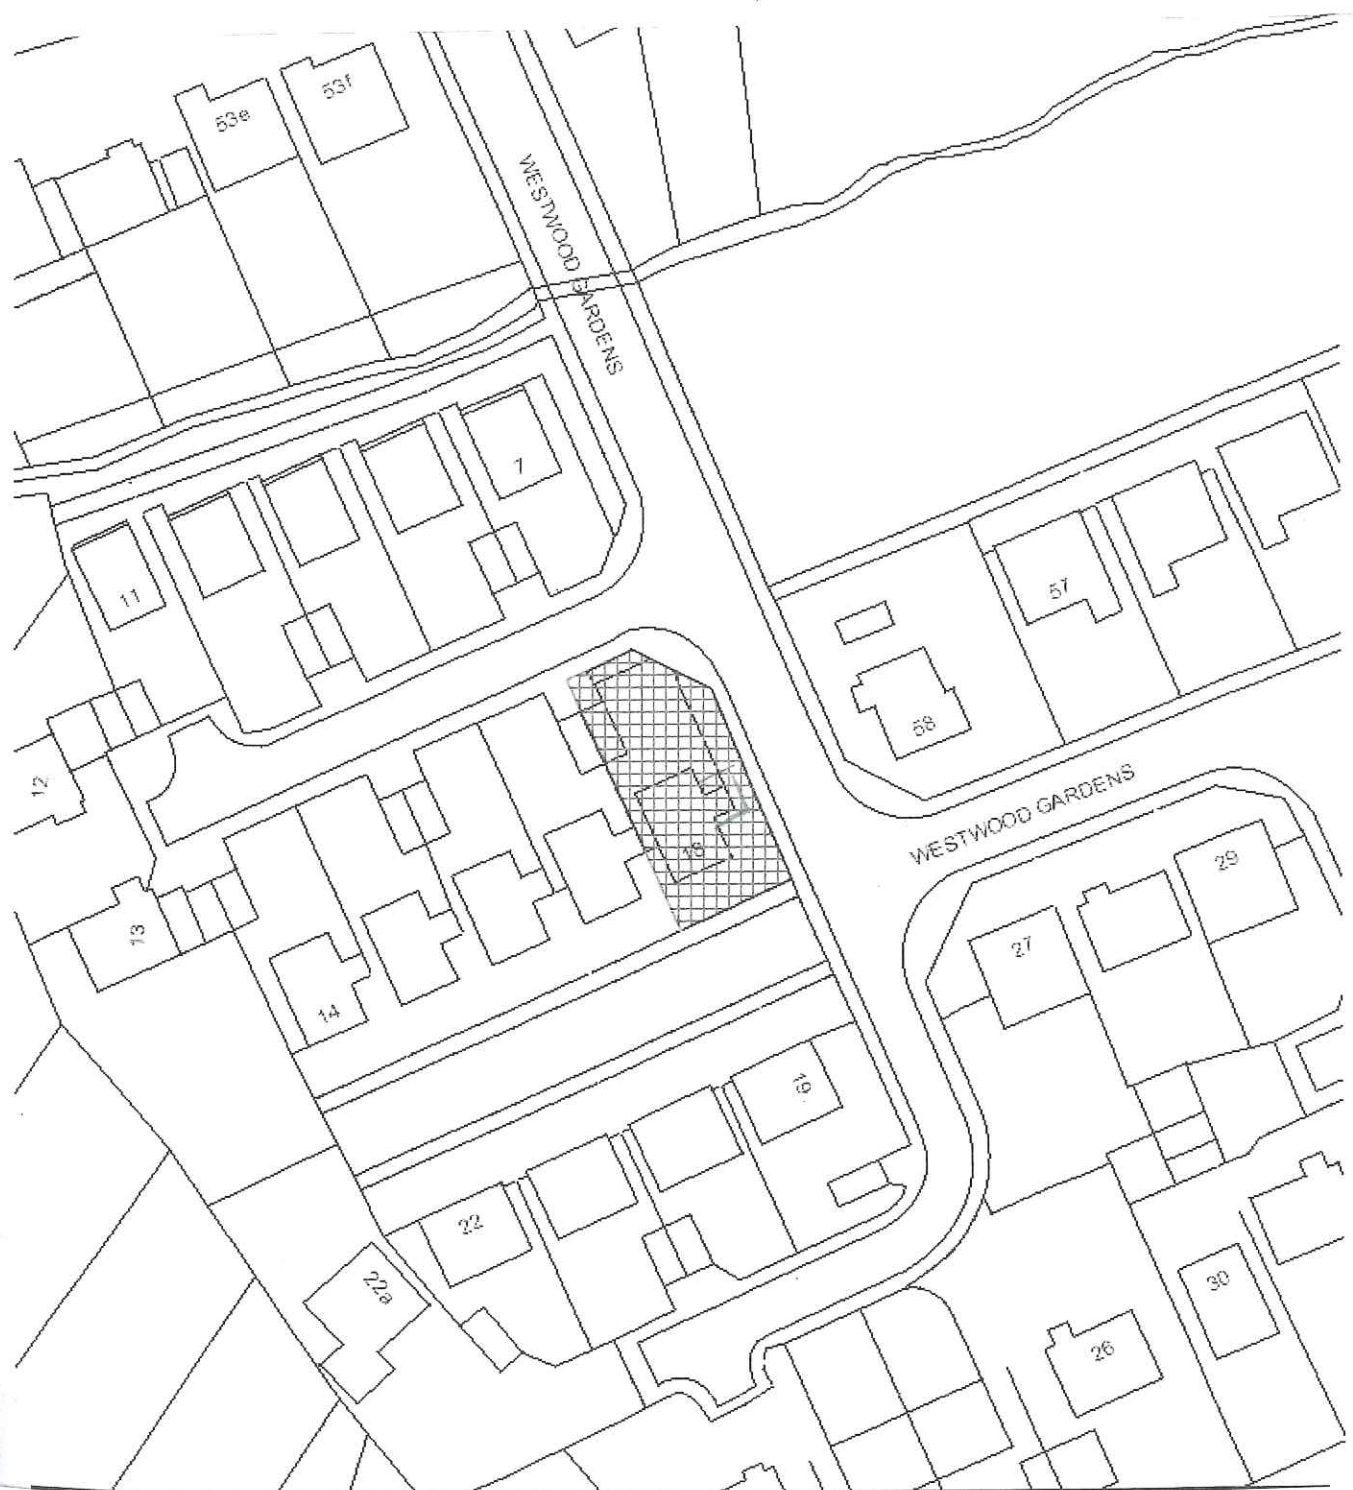

1:500