
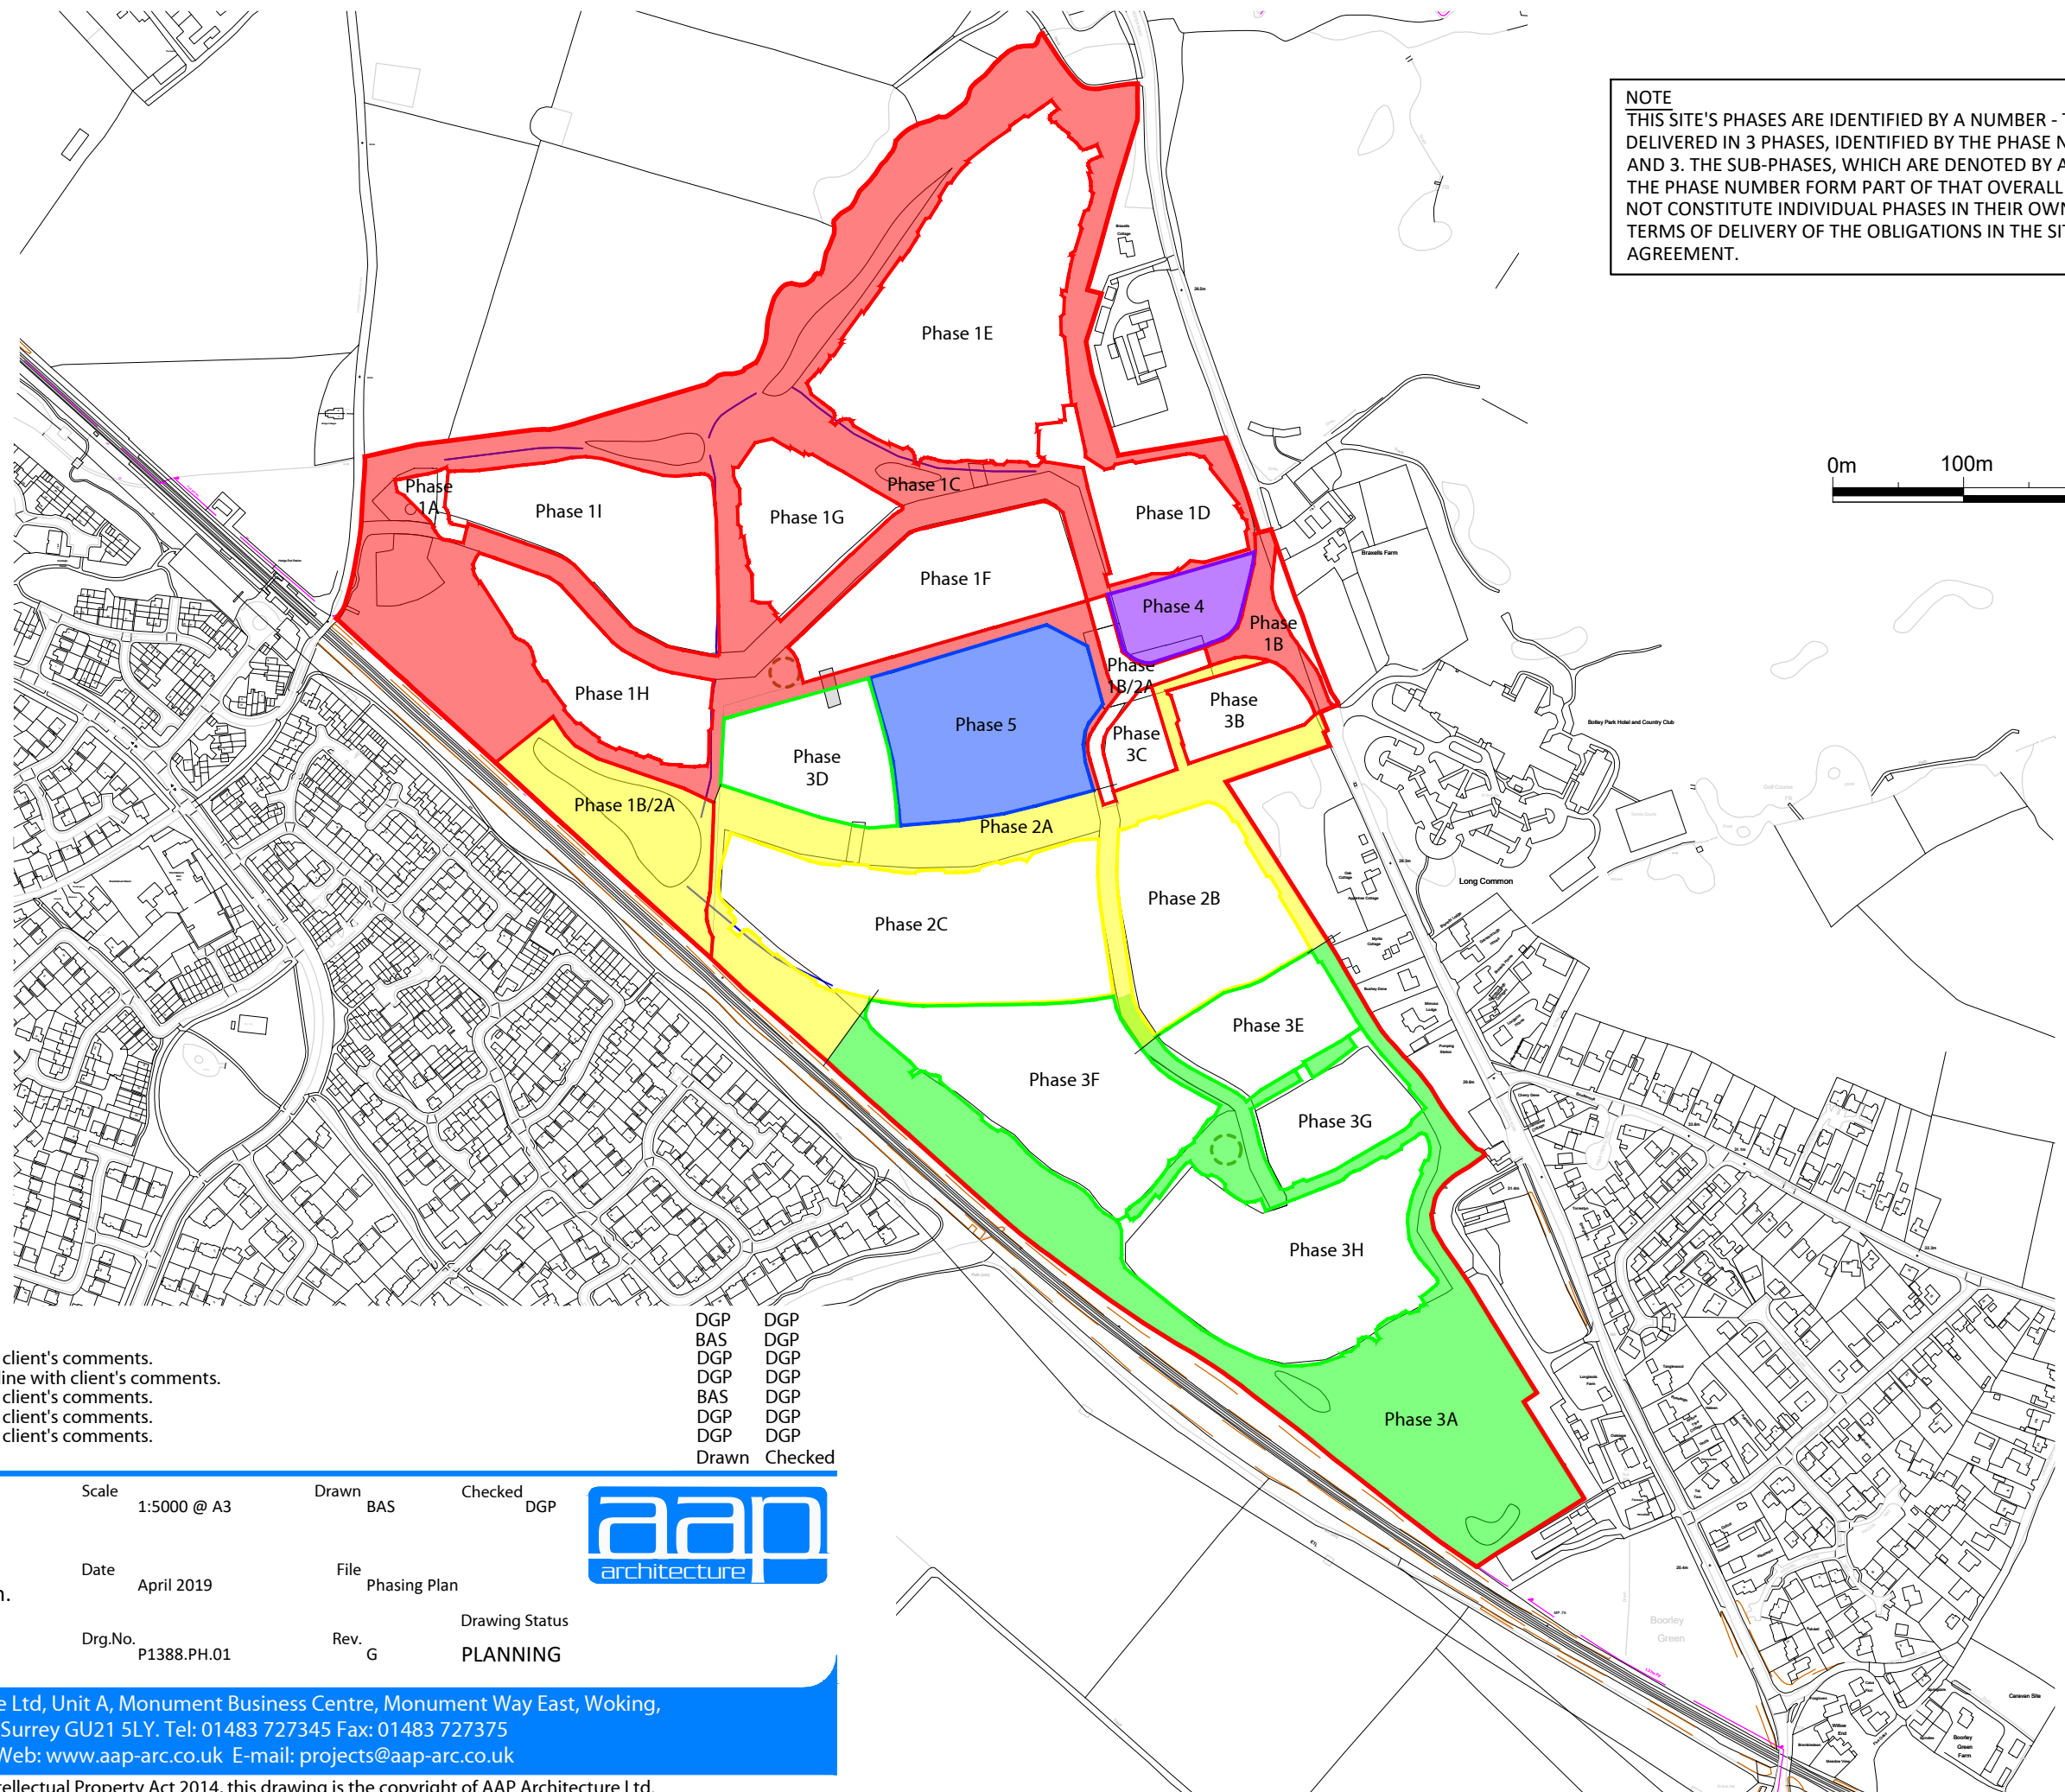


NOTE
THIS SITE'S PHASES ARE IDENTIFIED BY A NUMBER - THIS SITE WILL BE DELIVERED IN 3 PHASES, IDENTIFIED BY THE PHASE NUMBERS 1, 2 AND 3. THE SUB-PHASES, WHICH ARE DENOTED BY A LETTER AFTER THE PHASE NUMBER FORM PART OF THAT OVERALL PHASE AND DO NOT CONSTITUTE INDIVIDUAL PHASES IN THEIR OWN RIGHT, IN TERMS OF DELIVERY OF THE OBLIGATIONS IN THE SITE'S S106 AGREEMENT.

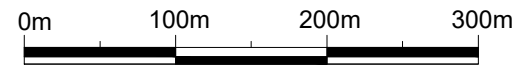

G	24-09-21	Phase note amended.
F	15-07-21	Phase note added.
E	21-05-21	Amended in line with client's comments.
D	05-08-20	Shading amended in line with client's comments.
C	16-07-20	Amended in line with client's comments.
B	16-07-20	Amended in line with client's comments.
A	25-06-20	Amended in line with client's comments.
Rev.	Date	Description

DGP	DGP
BAS	DGP
DGP	DGP
DGP	DGP
BAS	DGP
DGP	DGP
DGP	DGP
Drawn	Checked

Client **miller homes** **gleeson**

Project
Land to the north west of
Boorley Green, Botley, Southampton.

Drawing Title
Phasing Plan

Scale 1:5000 @ A3

Date April 2019

Drg.No. P1388.PH.01

Drawn BAS Checked DGP

File Phasing Plan

Rev. G Drawing Status
PLANNING



AAP Architecture Ltd, Unit A, Monument Business Centre, Monument Way East, Woking,
Surrey GU21 5LY. Tel: 01483 727345 Fax: 01483 727375
Web: www.aap-arc.co.uk E-mail: projects@aap-arc.co.uk

Under the Intellectual Property Act 2014, this drawing is the copyright of AAP Architecture Ltd.