




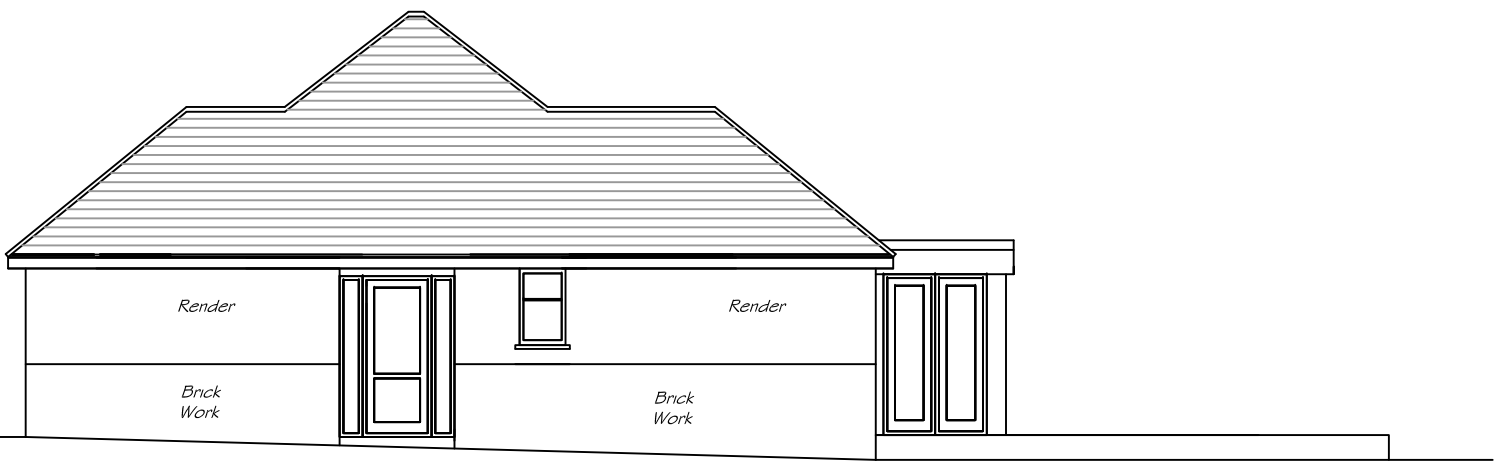


EXISTING SIDE
ELEVATIONS.

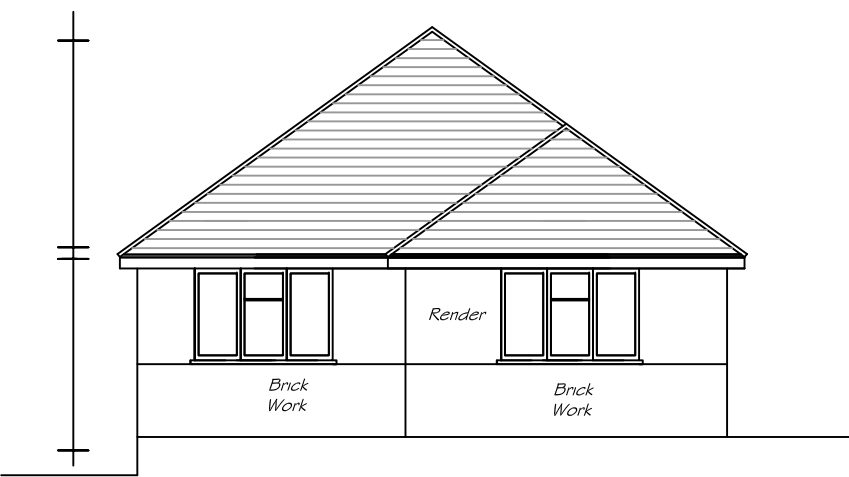


EXISTING
FRONT
ELEVATION.

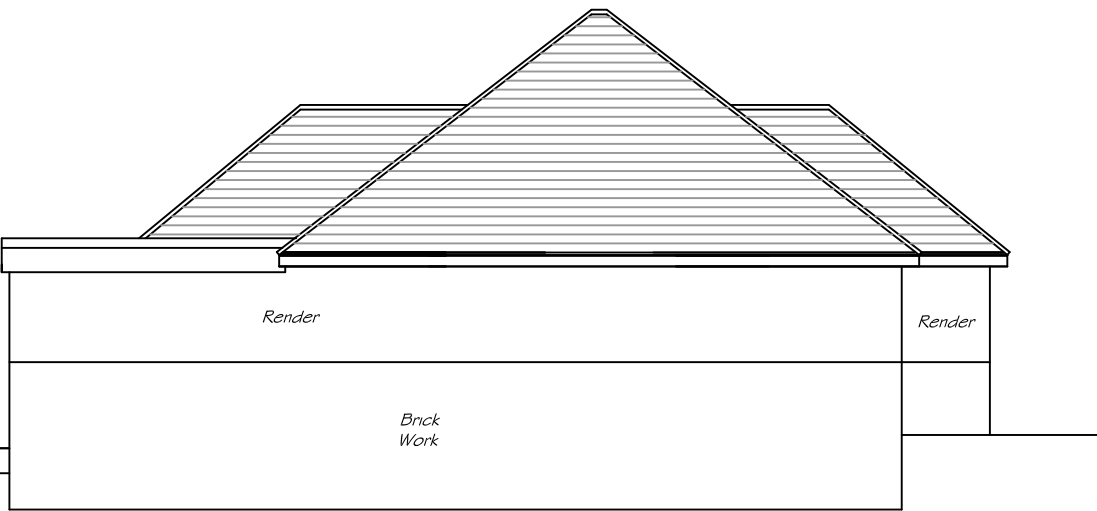

EXISTING SIDE
ELEVATIONS.

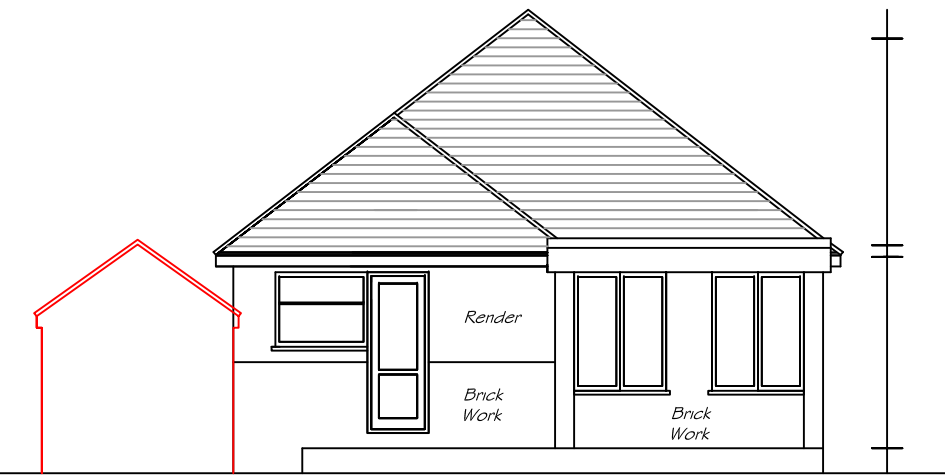

EXISTING REAR
ELEVATION.

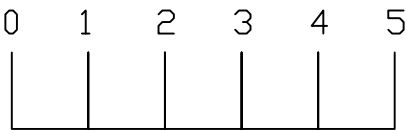

All dimensions & detail shown on this drawing to be checked on site by the contractor before fabrication & erection. Figured dimensions to supersede scaled dimensions. All building work to be carried out with proper materials which are appropriate for the circumstances in which they are used & in a workmanlike manner in accordance with the Building Regulations, British & EU Standards, NBS Standards (if applicable) and Manufacturers recommendations.

These drawings to be read in conjunction with the approved Building Notes for this project (separate A4 sheets & product information).

Project Name/Address 6 TREVOSE CRESCENT,
CHANDLERS FORD,
SO53 3EA

Clients name ANDREW CHAPMAN

Drawing Title: EXISTING ELEVATIONS

Drawing Scale	Drawing No	Date
1:100	002	8/2/2022