
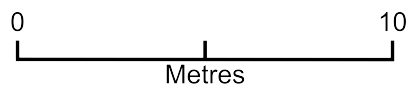


Garage @Collaroy

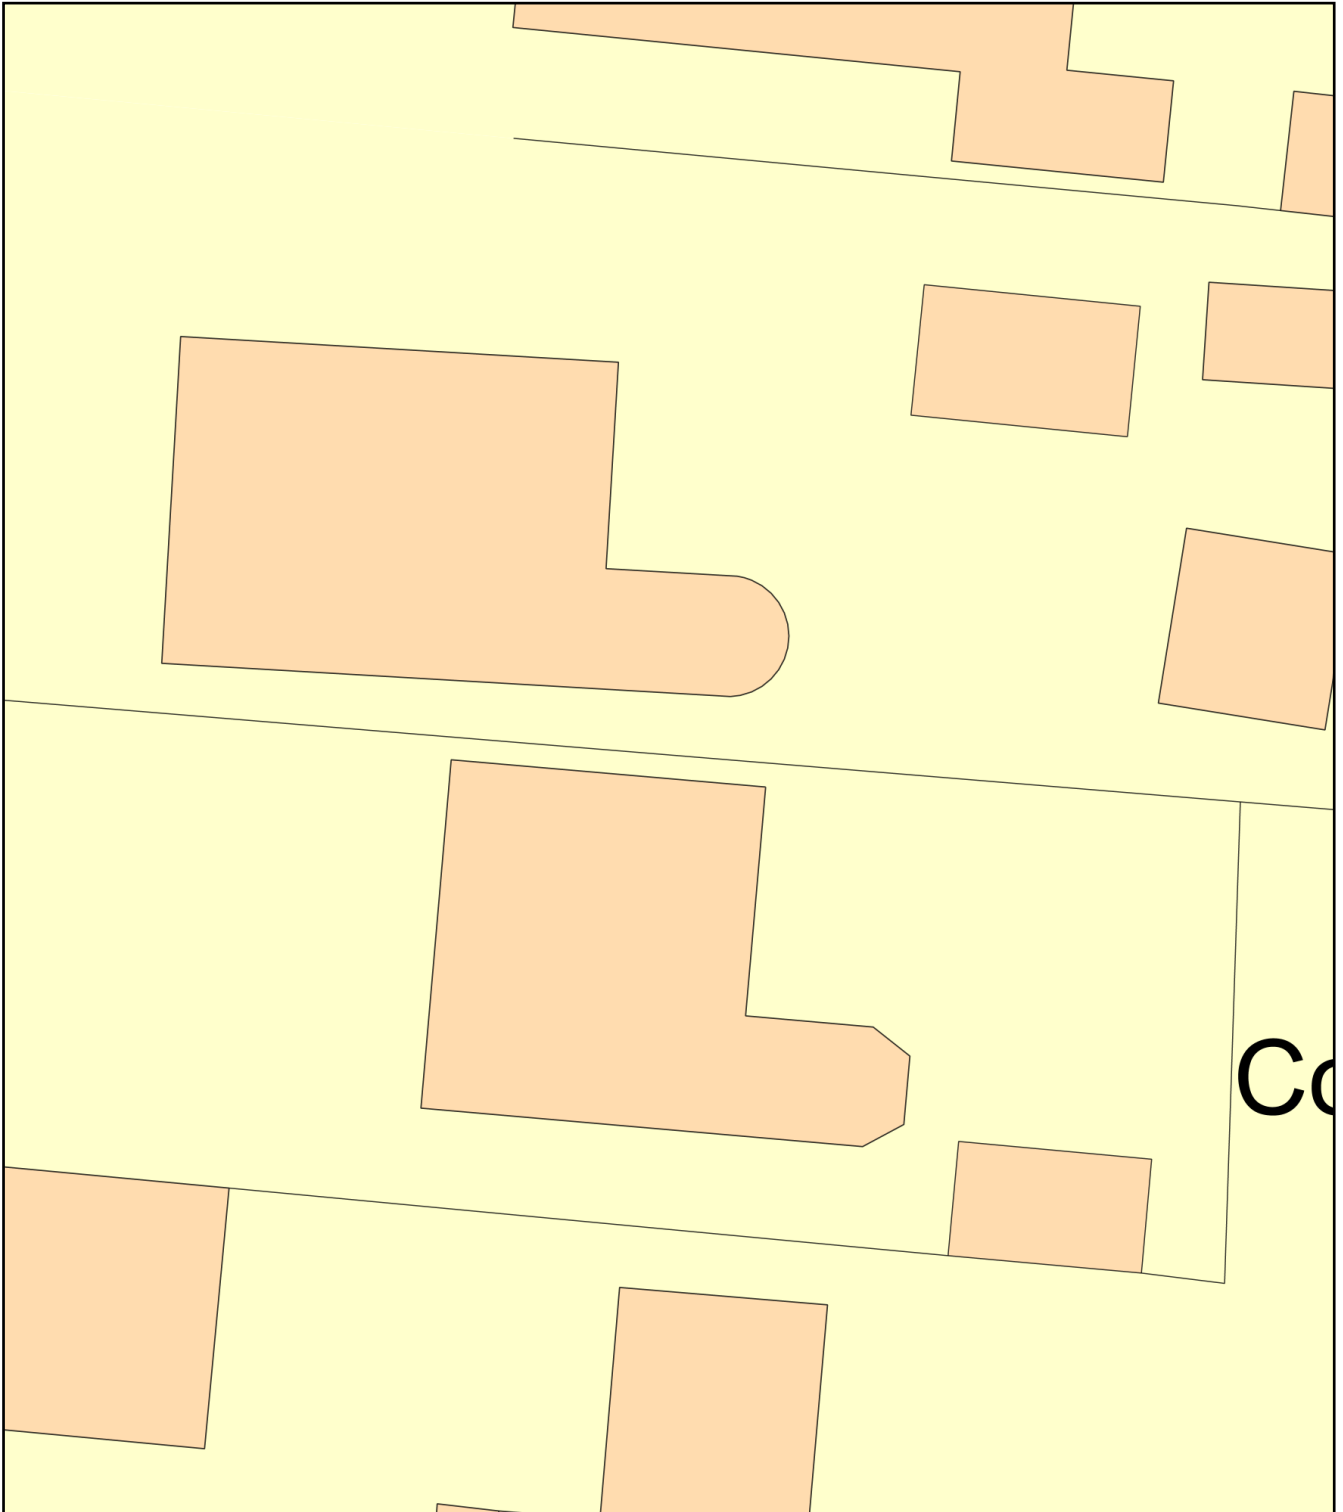

Plan Produced for: G D Bates, Collaroy, SO507DN

Date Produced: 03 May 2022

Plan Reference Number: TQRQM22123100443276

Scale: 1:200 @ A4