



Existing rear
building line

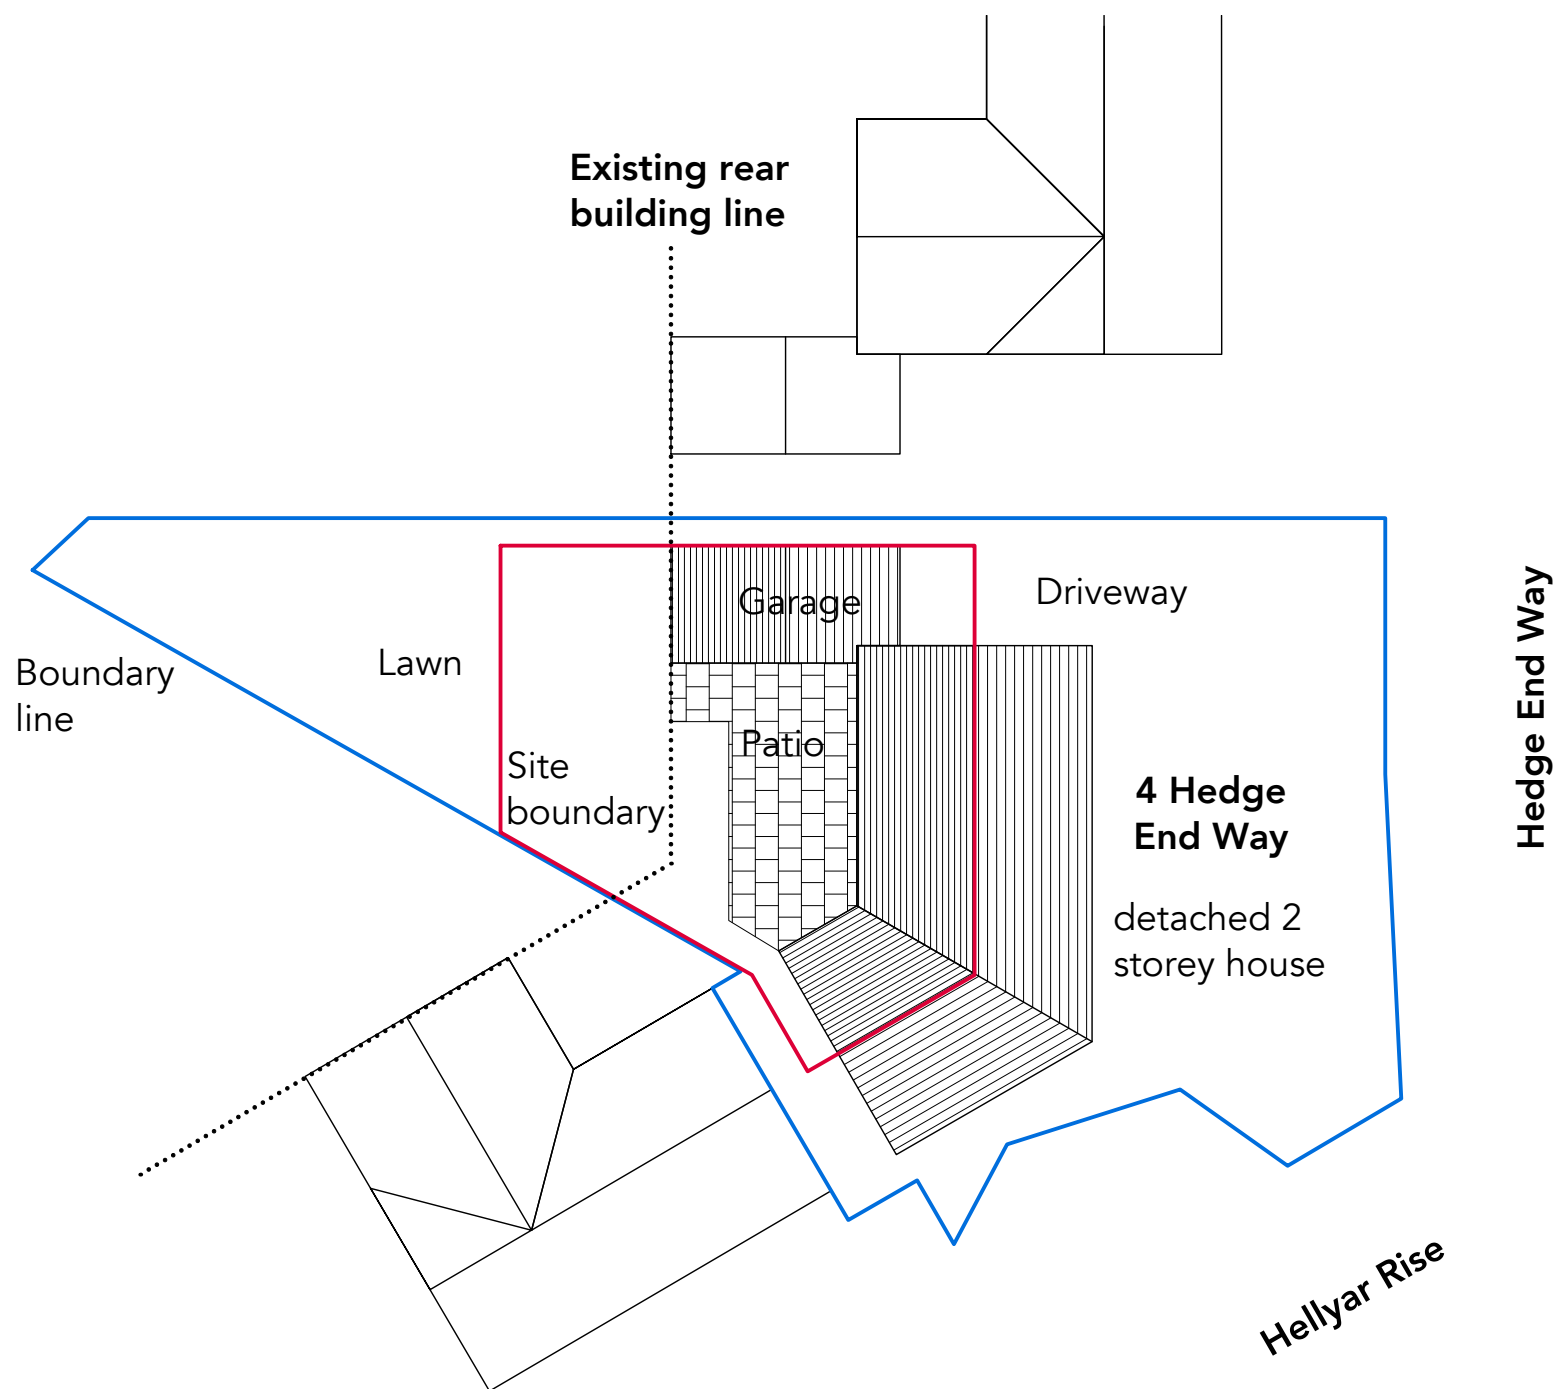

EXISTING SITE PLAN 1:200 @A3

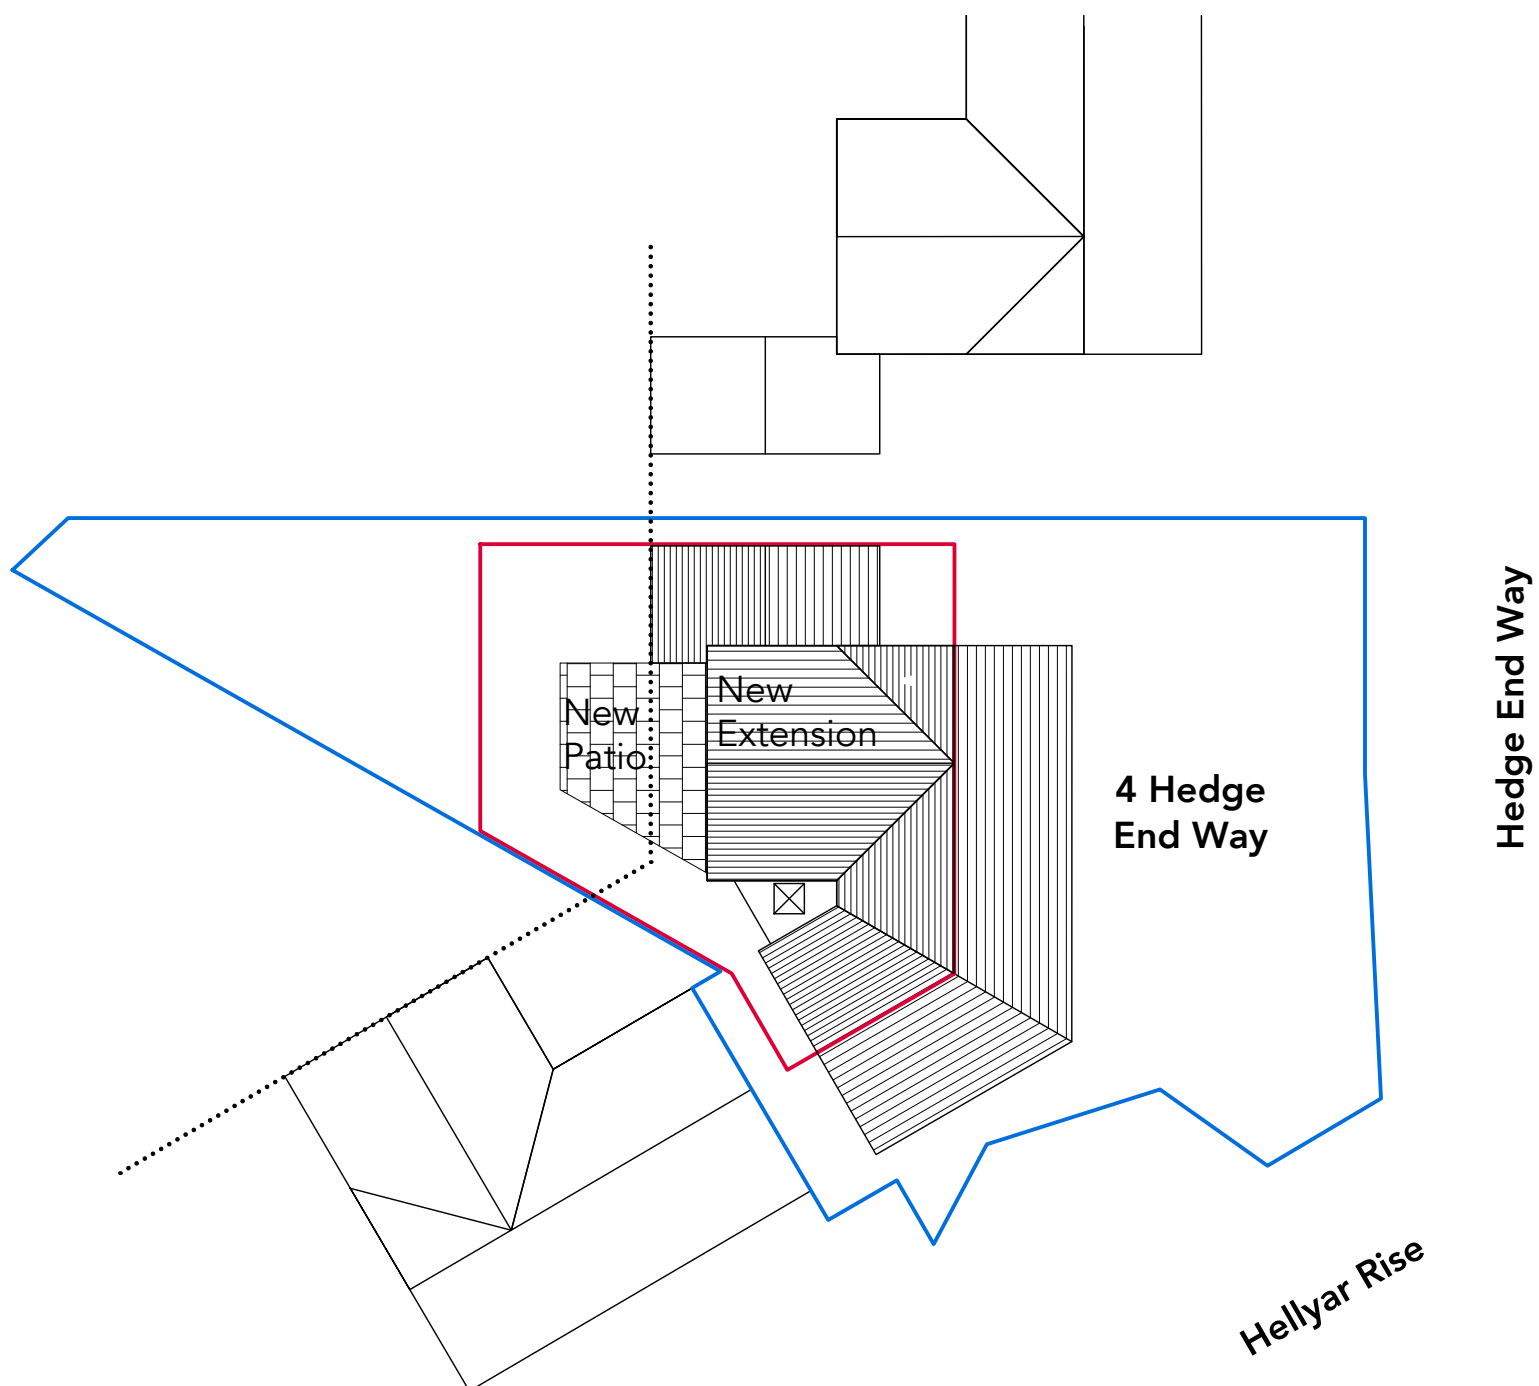

PROPOSED SITE PLAN 1:200 @A3