

© The content of this drawing is subject to the Copyright, Designs and Patents Act 1988. Reproduction of any part of this drawing is not permitted without written consent from Snug Architects Ltd.


OS (c) Crown Copyright 2019 All rights reserved. Licence no.100022432
Snug Architects Landmark OS Paper Map Copying Licence:
LAN1000247

Do not scale from this drawing for construction purposes.


All dimensions must be checked by the contractor before commencing work on site.

Unless otherwise noted, boundaries have not been surveyed. The recipient of this drawing should satisfy themselves of their precise location before commencing work on site.


Notes:

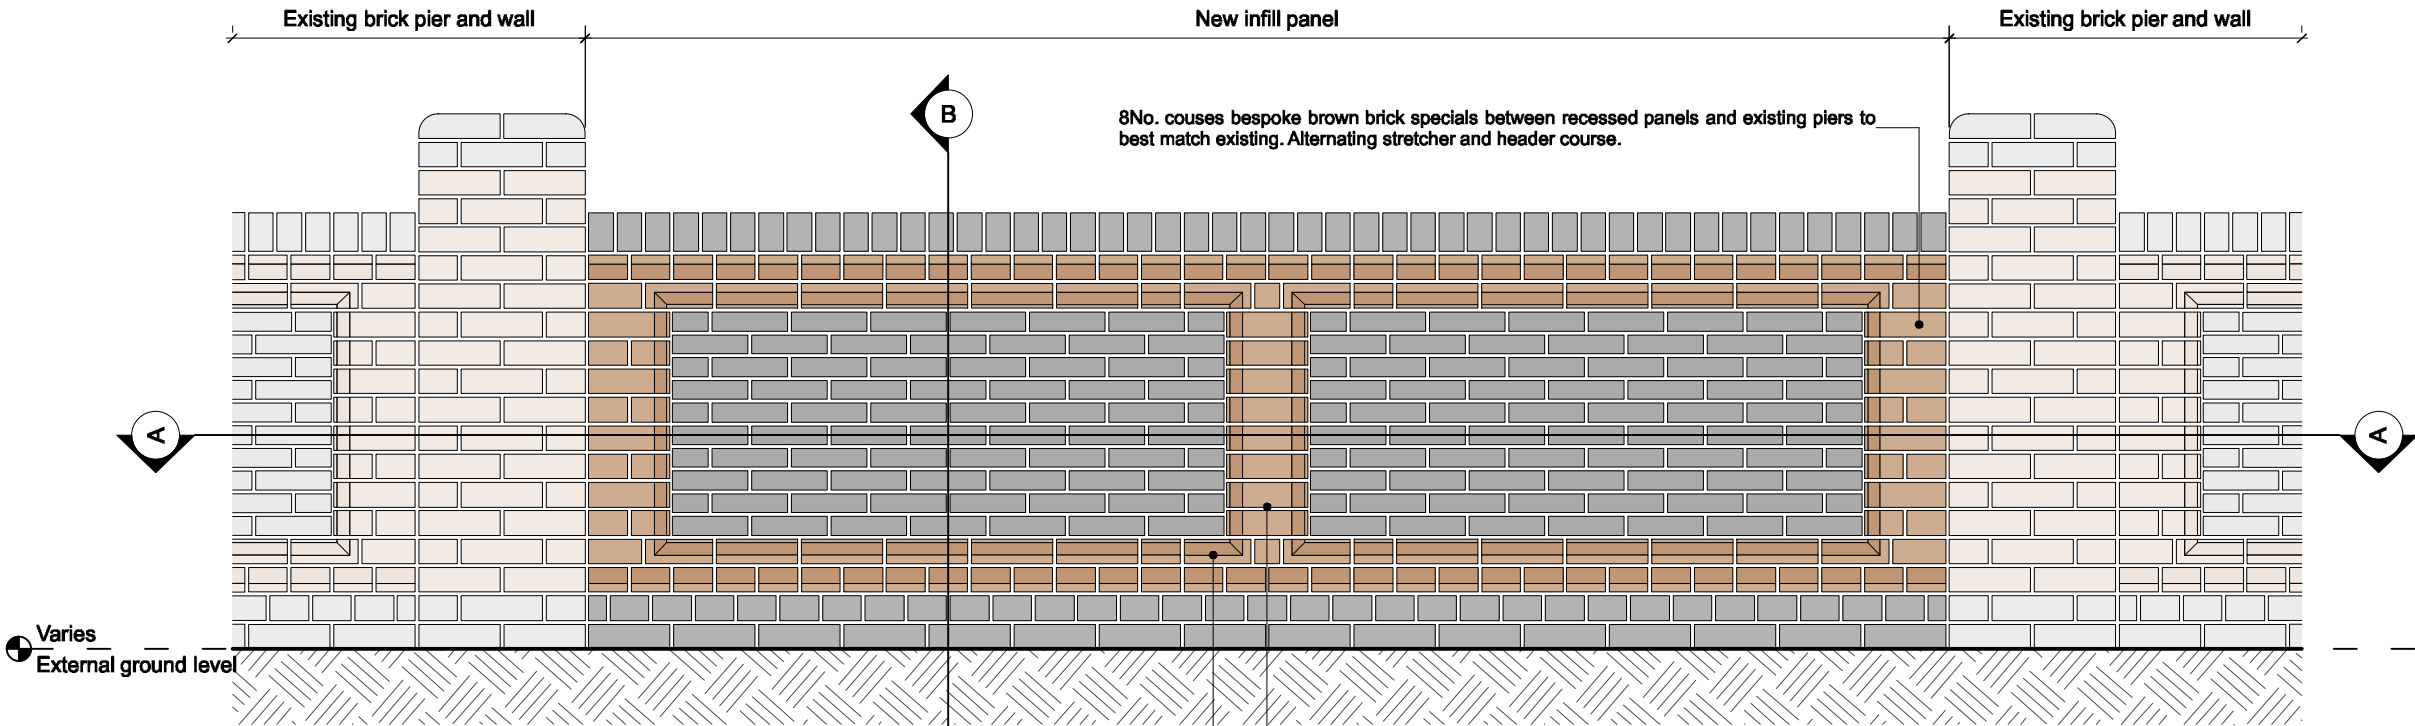

South Boundary Infill Wall - Elevation

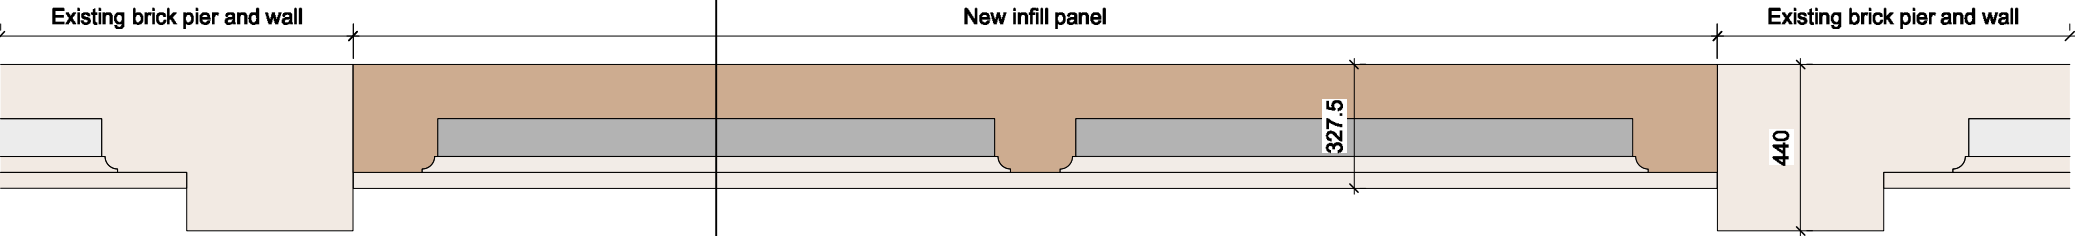

South Boundary Infill Wall - Plan A-A

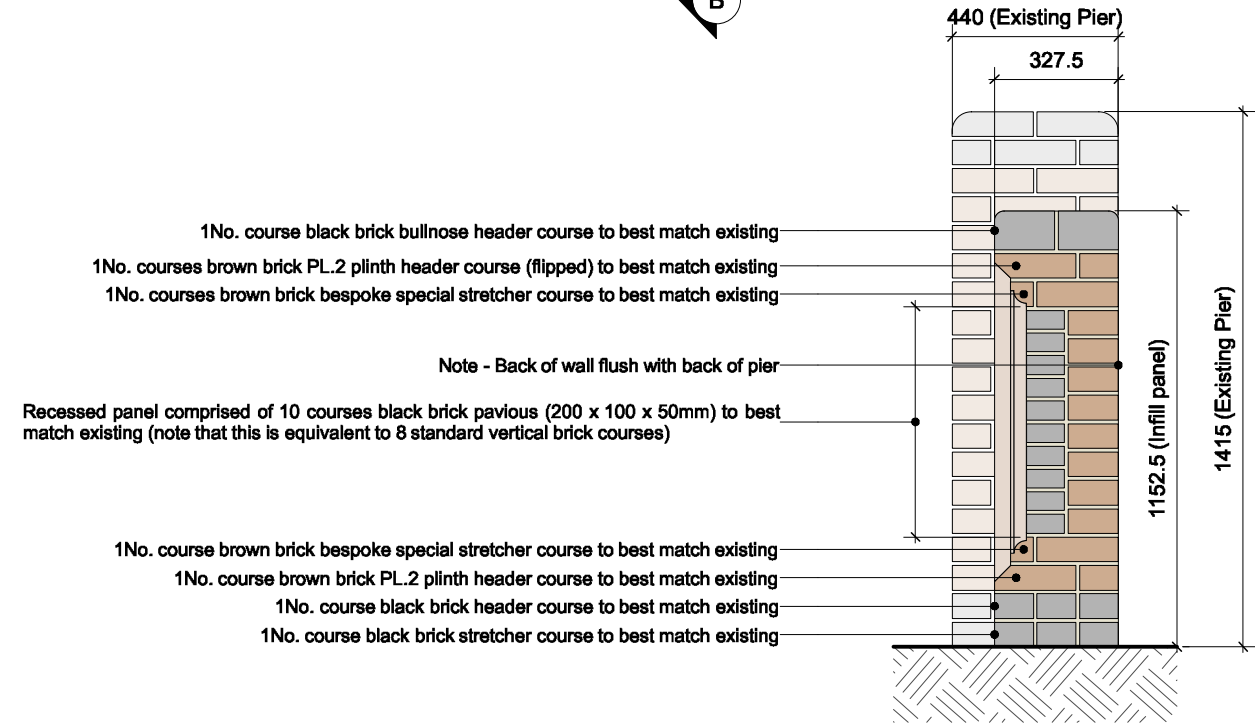

South Boundary Infill Wall - Section B-B

N.B. SAME PRINCIPLES TO APPLY TO INFILL OF SMALLER EXISTING PEDESTRIAN ENTRANCE AS INDICATED ON PROPOSED EXTERNAL WORKS PLAN

rev	date	notes	DB/CB
-----	------	-------	-------



project

10-20 Romsey Road
Eastleigh
Hampshire

status

TENDER

scale date

1:20@A3 Dec19

drawing

Boundary Wall Infill

drawn by: OD checked by: RH

Drawing Code							
Project code	Originator	Vol	Level	Type	Role	Number	rev
P848	SNUG	XX	XX	DR	A	3900	

02382 029500
info@snugarchitects.co.uk
www.snugarchitects.co.uk
The Studio, 59 Rumbridge Street, Totton,
Southampton, Hampshire, SO40 9DR

