


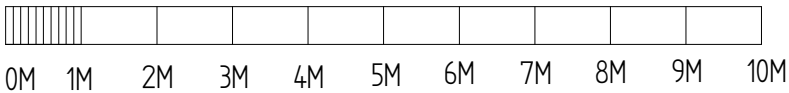

NOTES:  
1) ALL DRAWINGS SUPPLIED BY DWG PLANS ARE TO BE USED FOR PLANNING PERMISSION PURPOSES ONLY AND NOT TO BE USED FOR BUILDING REGULATION PURPOSES.  
2) THE CONTRACTOR, SUB-CONTRACTOR OR SUPPLIER IS TO CHECK ALL RELEVANT DIMENSIONS, LEVELS, EXISTING STRUCTURE AND MATERIALS PRIOR TO COMMENCING THE WORKS.  
© THIS DRAWING IS COPYRIGHT AND MAY NOT BE COPIED, TRACED, ALTERED OR REPRODUCED WITHOUT WRITTEN PERMISSION FROM DWG PLANS.



|                                                             |      |            |                                                            |                               |              |
|-------------------------------------------------------------|------|------------|------------------------------------------------------------|-------------------------------|--------------|
|                                                             | NAME | DATE       | TITLE                                                      |                               |              |
| DRAWN                                                       | PRB  | 10/05/2022 | Existing renders<br>16 Epson Close, Horton Heath, SO50 7NZ |                               |              |
| UNLESS OTHERWISE SPECIFIED<br>DIMENSIONS ARE IN MILLIMETERS |      |            | SIZE<br>A3                                                 | DWG NO<br><br>DWG PLANS 01804 | REV<br>A     |
|                                                             |      |            | CLIENT: Mr Florentin                                       |                               |              |
|                                                             |      |            | SCALE: 1:100 @ A3                                          |                               | SHEET 1 of 1 |