
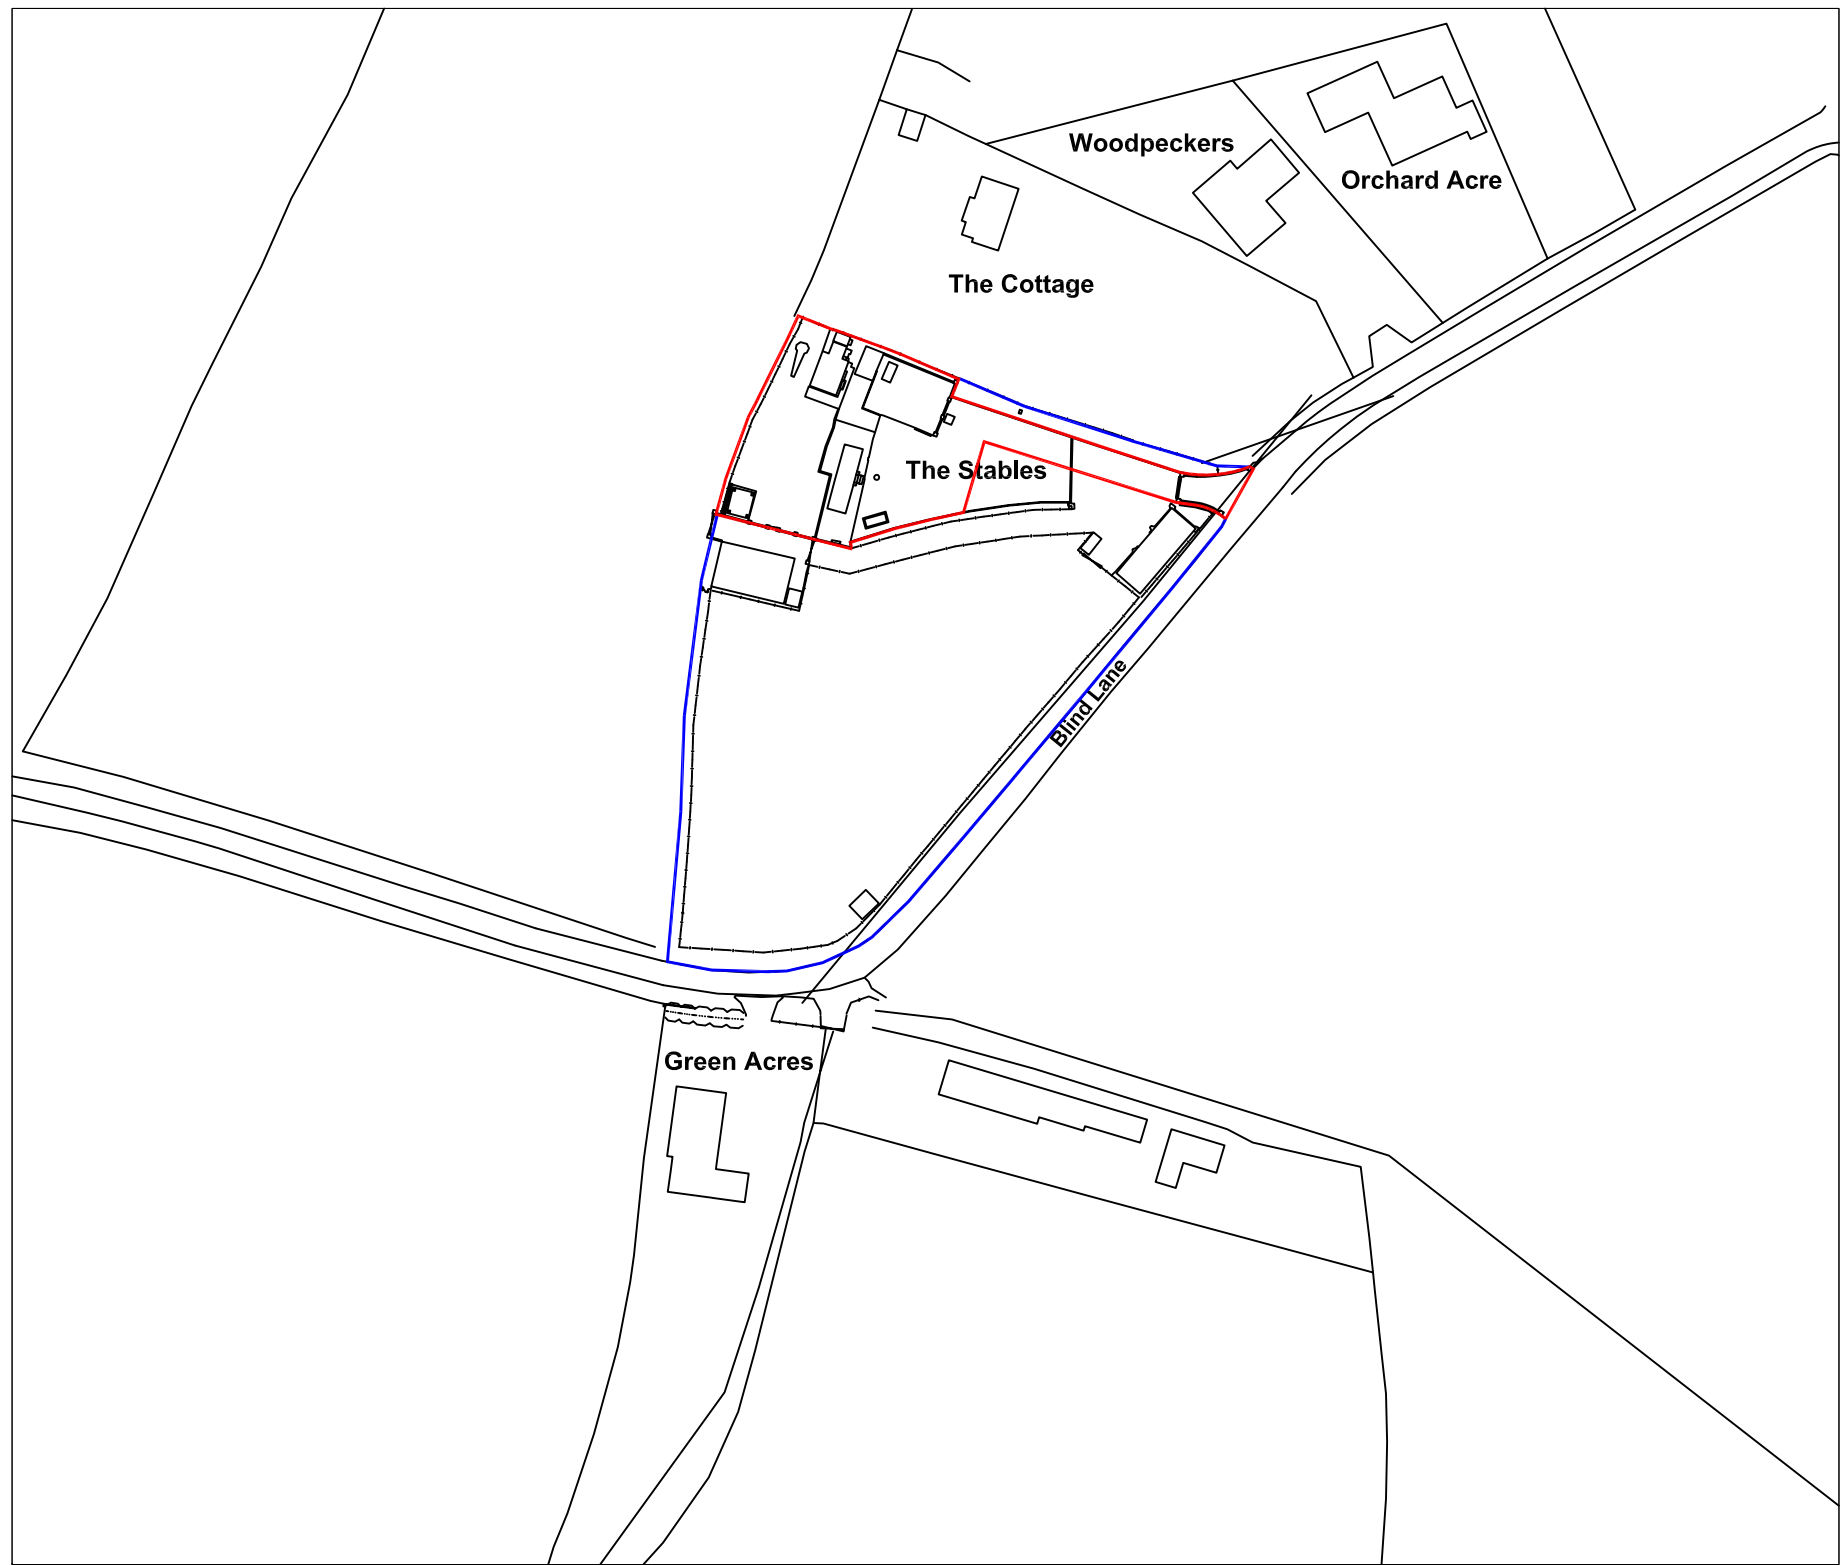


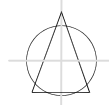

KEY:

-  Application Boundary
-  Other Land within Client Ownership

REV.	NOTE.	BY.	DATE.
TDA THE GRANARY NEWLAND FAWR FARM LLANGAN CF35 5DN TEL: 01446 789367			
CLIENT		MR. JIMMY BOWERS	
DRAWING NUMBER	SCALE		
TDA.2685.01	1:1250@A3		
DRAWN	DATE		
RhC	MAY 2022		
PROJECT			
PROPOSED EXTENSION TO EXISTING GYPSY & TRAVELLER SITE AT BLIND LANE, HEDGE END			
DRAWING TITLE			
SITE LOCATION PLAN			