


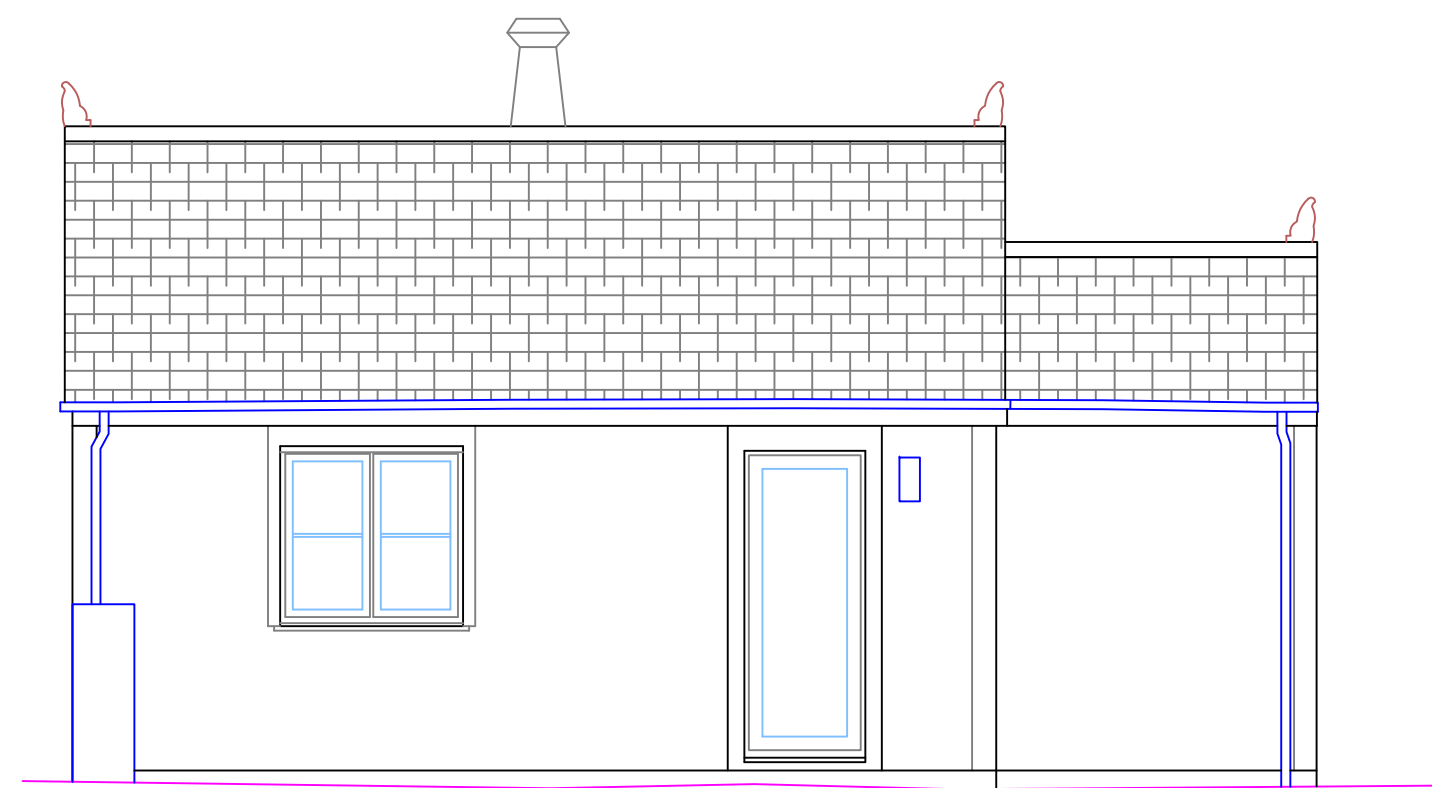


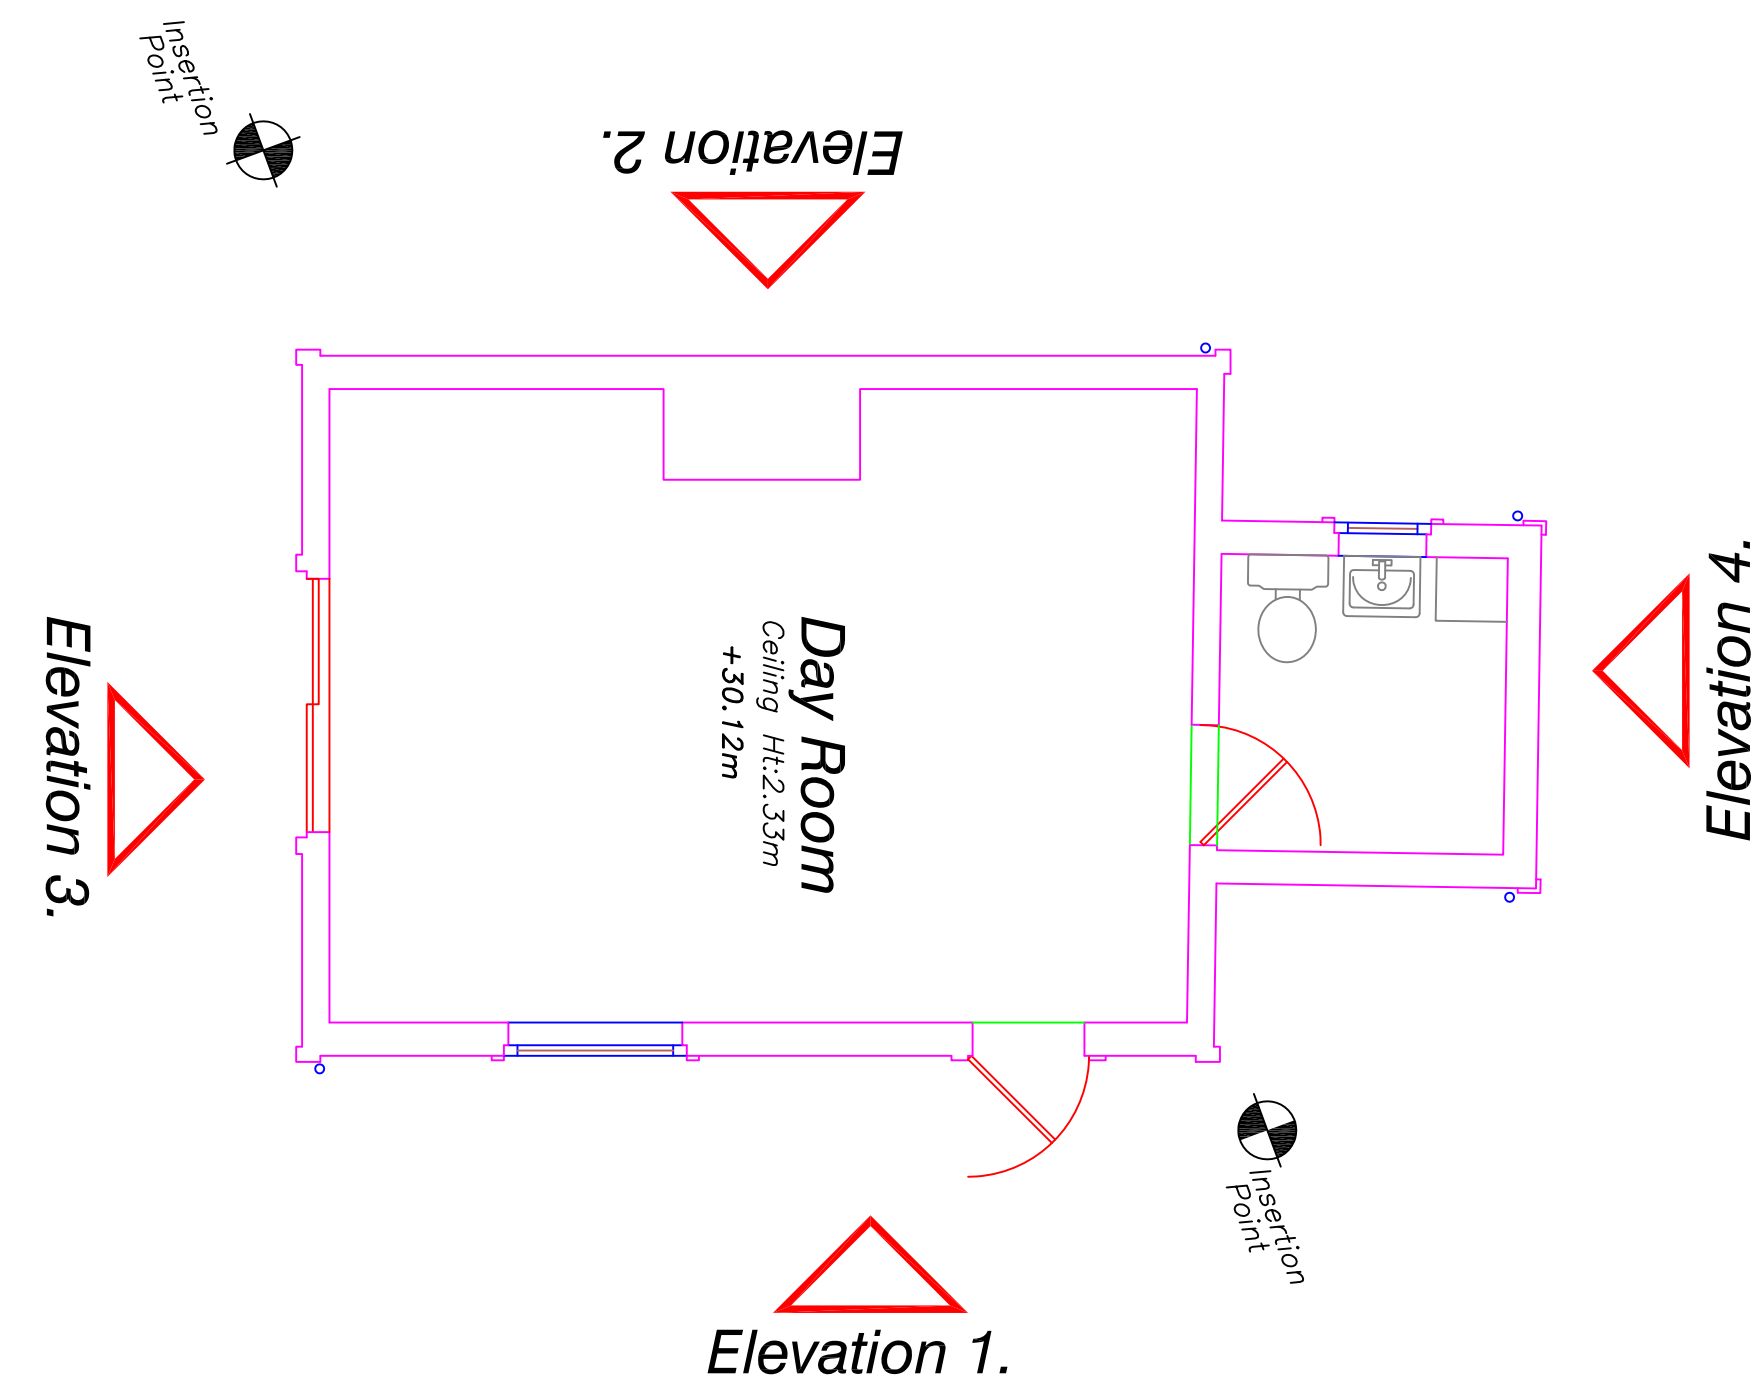


Datum: 28.00m.
Elevation 1.

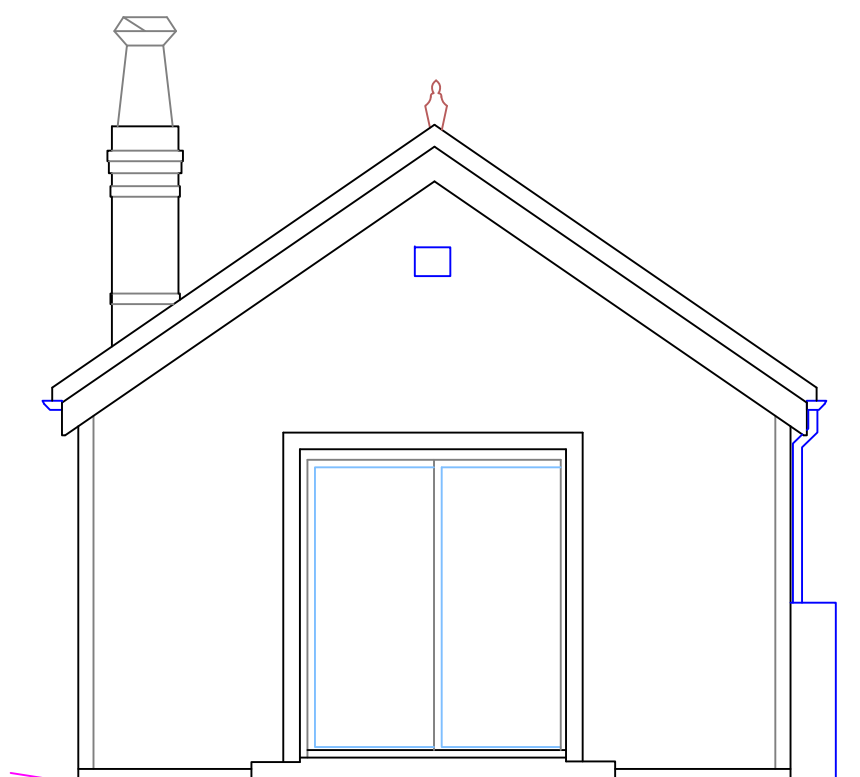


Datum: 28.00m.
Elevation 3.

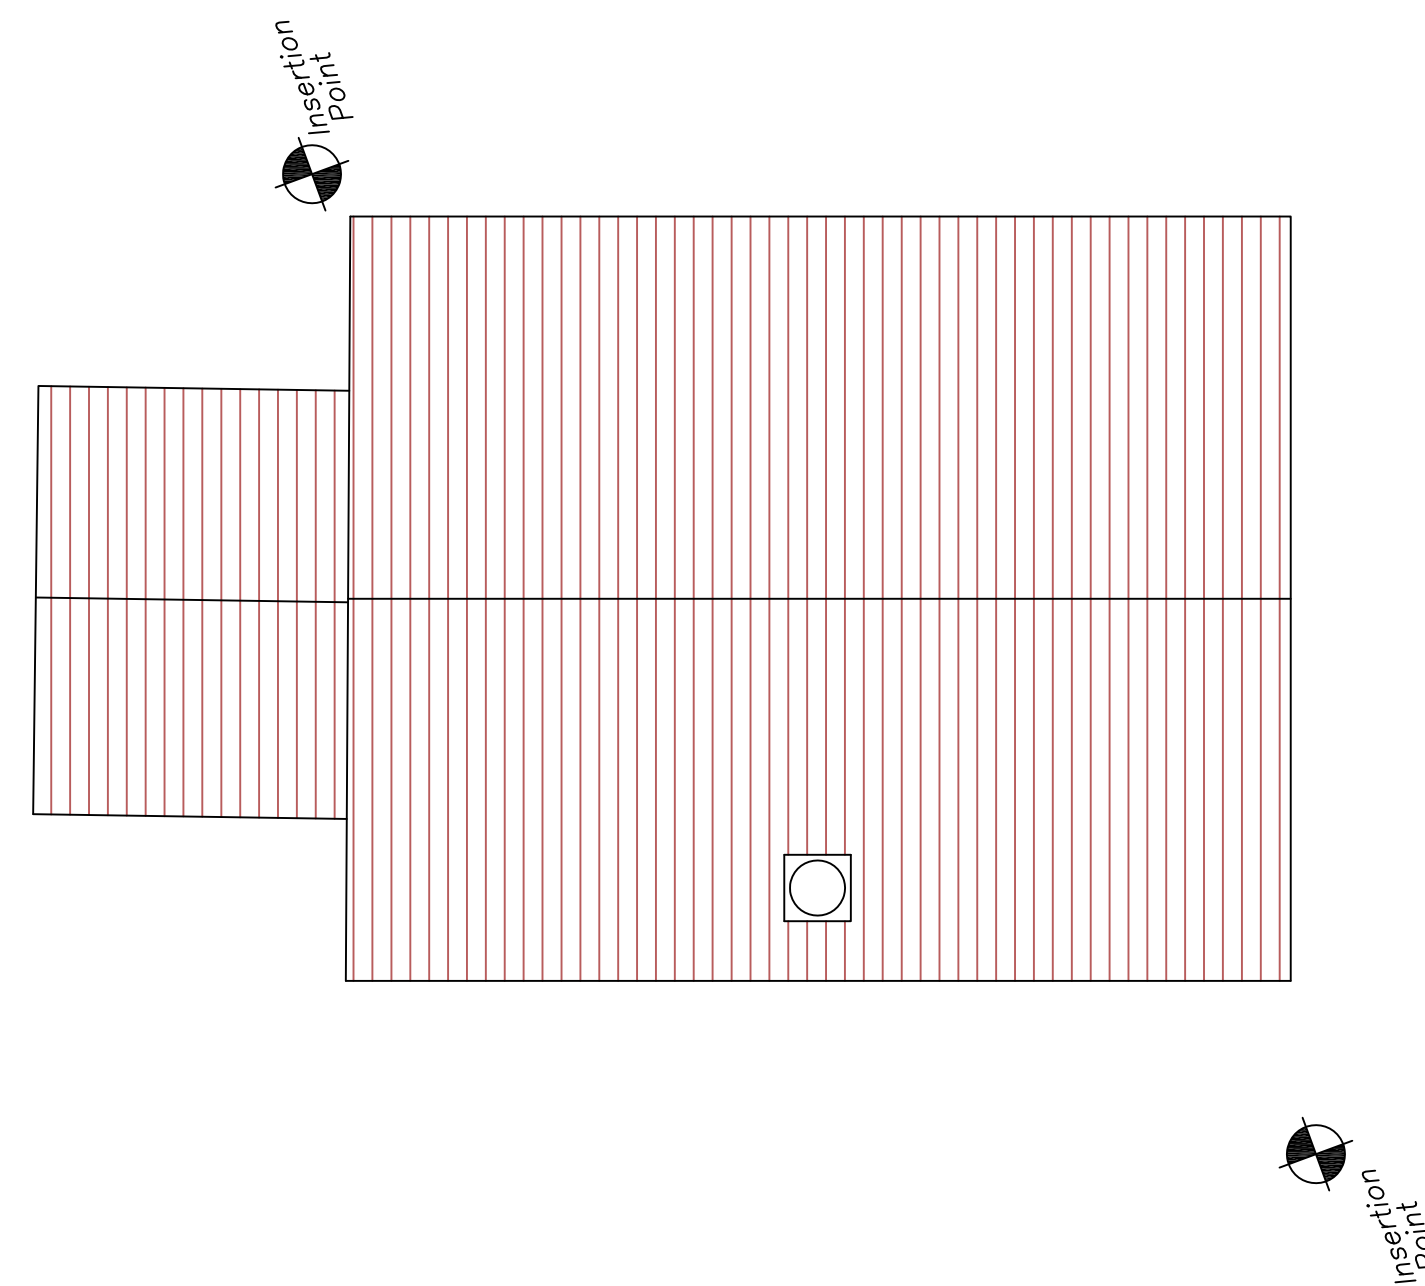

Datum: 28.00m.
Elevation 2.

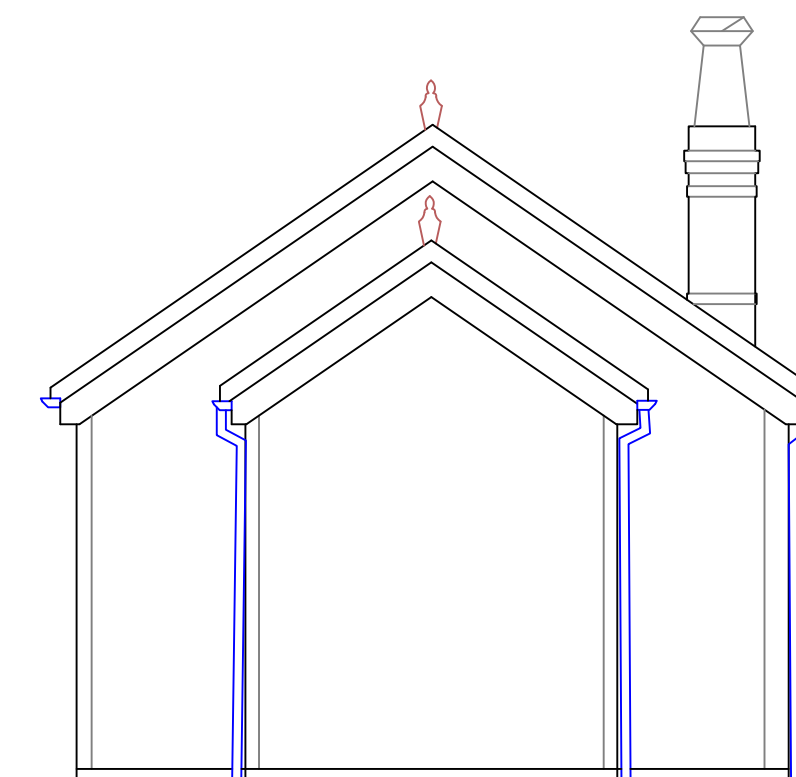

Datum: 28.00m.
Elevation 4.

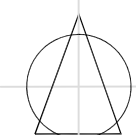REV	NOTES		BY	DATE
TDA THE GRANARY NEWLAND FAWR FARM LLANGAN CF35 5DN TEL: 01446 789367  Environment • Landscape • Design				
CLIENT				
MR. JIMMY BOWERS				
DRAWING NUMBER		SCALE		
TDA.2685.03		1:50@A1		
DRAWN		DATE		
RHC		MAY 2022		
PROJECT				
PROPOSED EXTENSION TO EXISTING GYPSY & TRAVELLER SITE AT BLIND LANE, HEDGE END				
DRAWING TITLE				
EXISTING DAYROOM TO BE DEMOLISHED				