


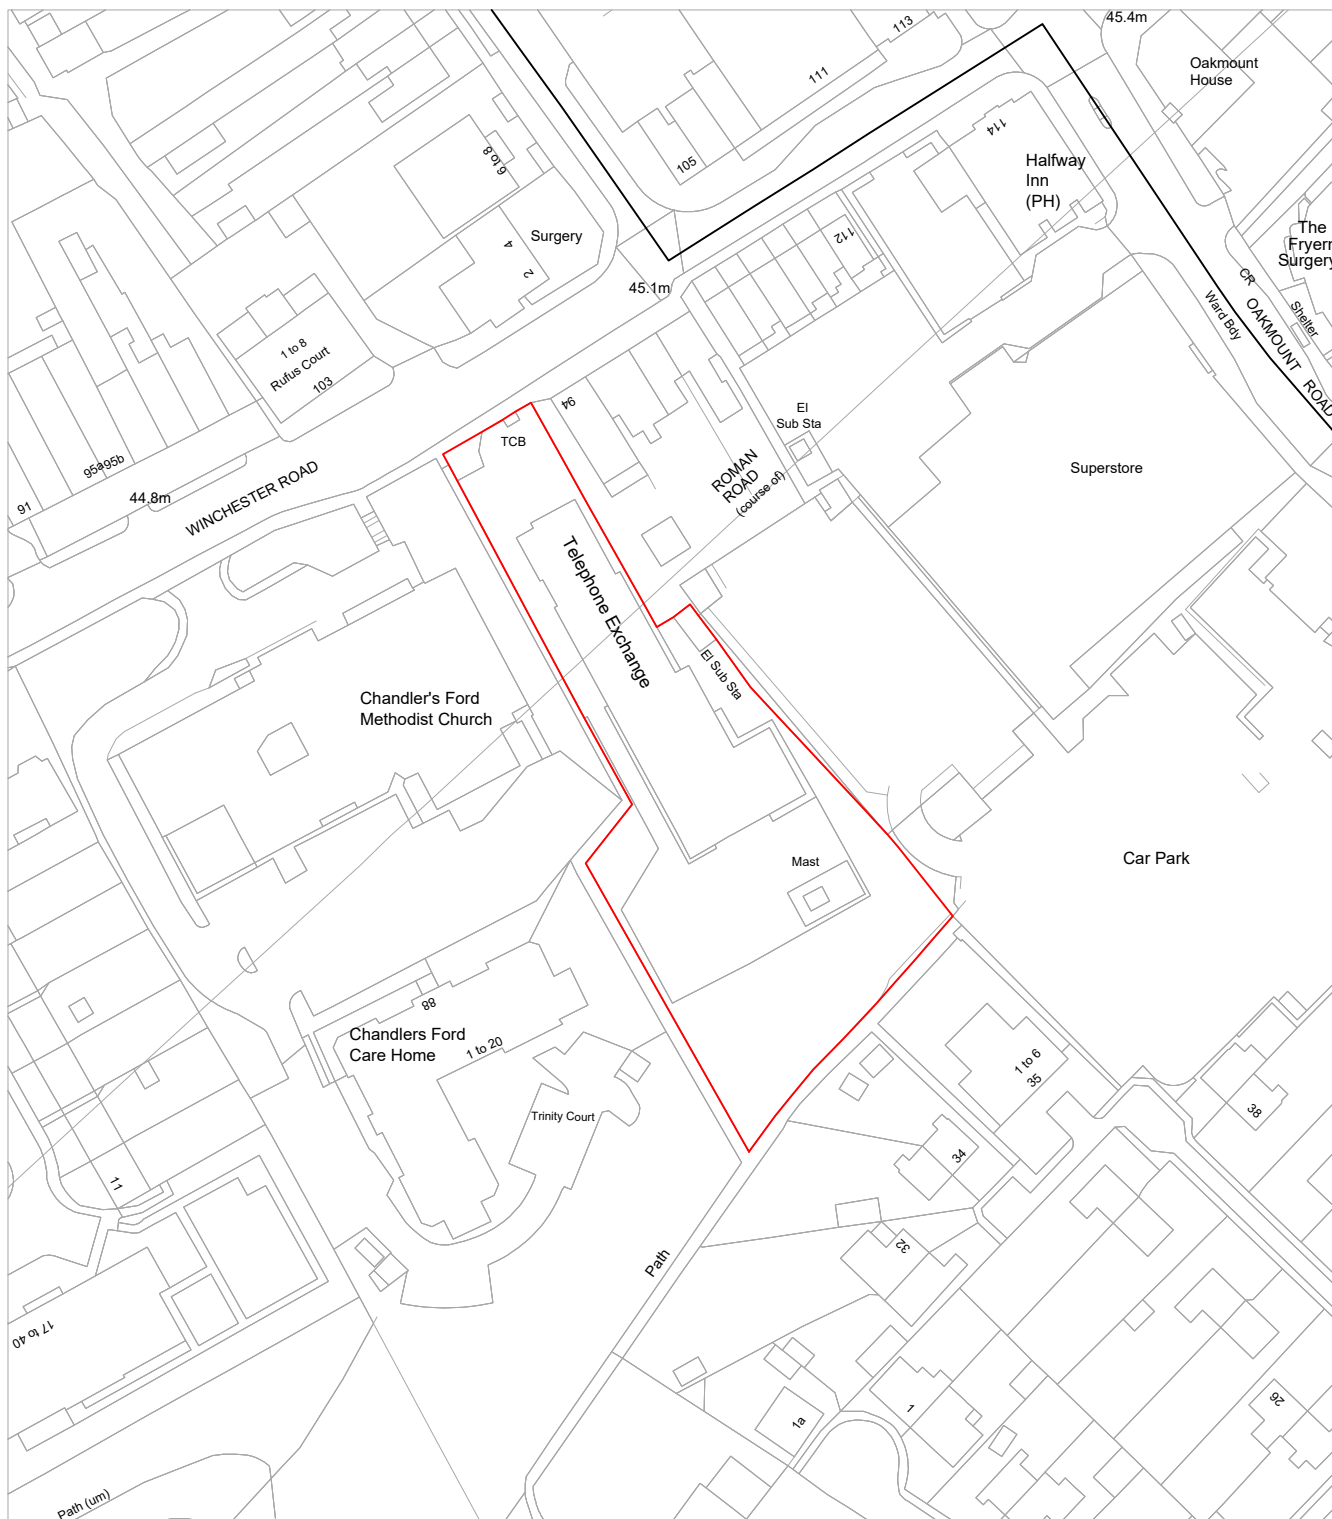

ReQuestAPIan
 Map number: TQRQM22035192039535
 Title: Chandler's Ford ATE
 Map Produced for: BT
 © Crown copyright and database rights 2022 OS 100042766
 Date of Purchase: 04-02-2022
 1 Years subscription from 04-02-2022 for 1 workstation.



PROJECT:	Openreach Civils Depot - K1076116	CLIENT:	Chandler's Ford ATE Winchester Road Fryern Hill Chandler's Ford, Eastleigh Hampshire, SO53 2GJ
SITE:	Chandler's Ford ATE	 This drawing has been produced using a DWG purchased from RequestAPIan. Dimensions to be confirmed on site. The copyright of this drawing is the property of CBRE, without whose written consent, it may not be used, published or reproduced in any form.	
TITLE:	001-Site location plan		
SCALE:	1:1250 @ A4		
DRAWN BY:	BP	CHECKED BY:	GS

CBRE