


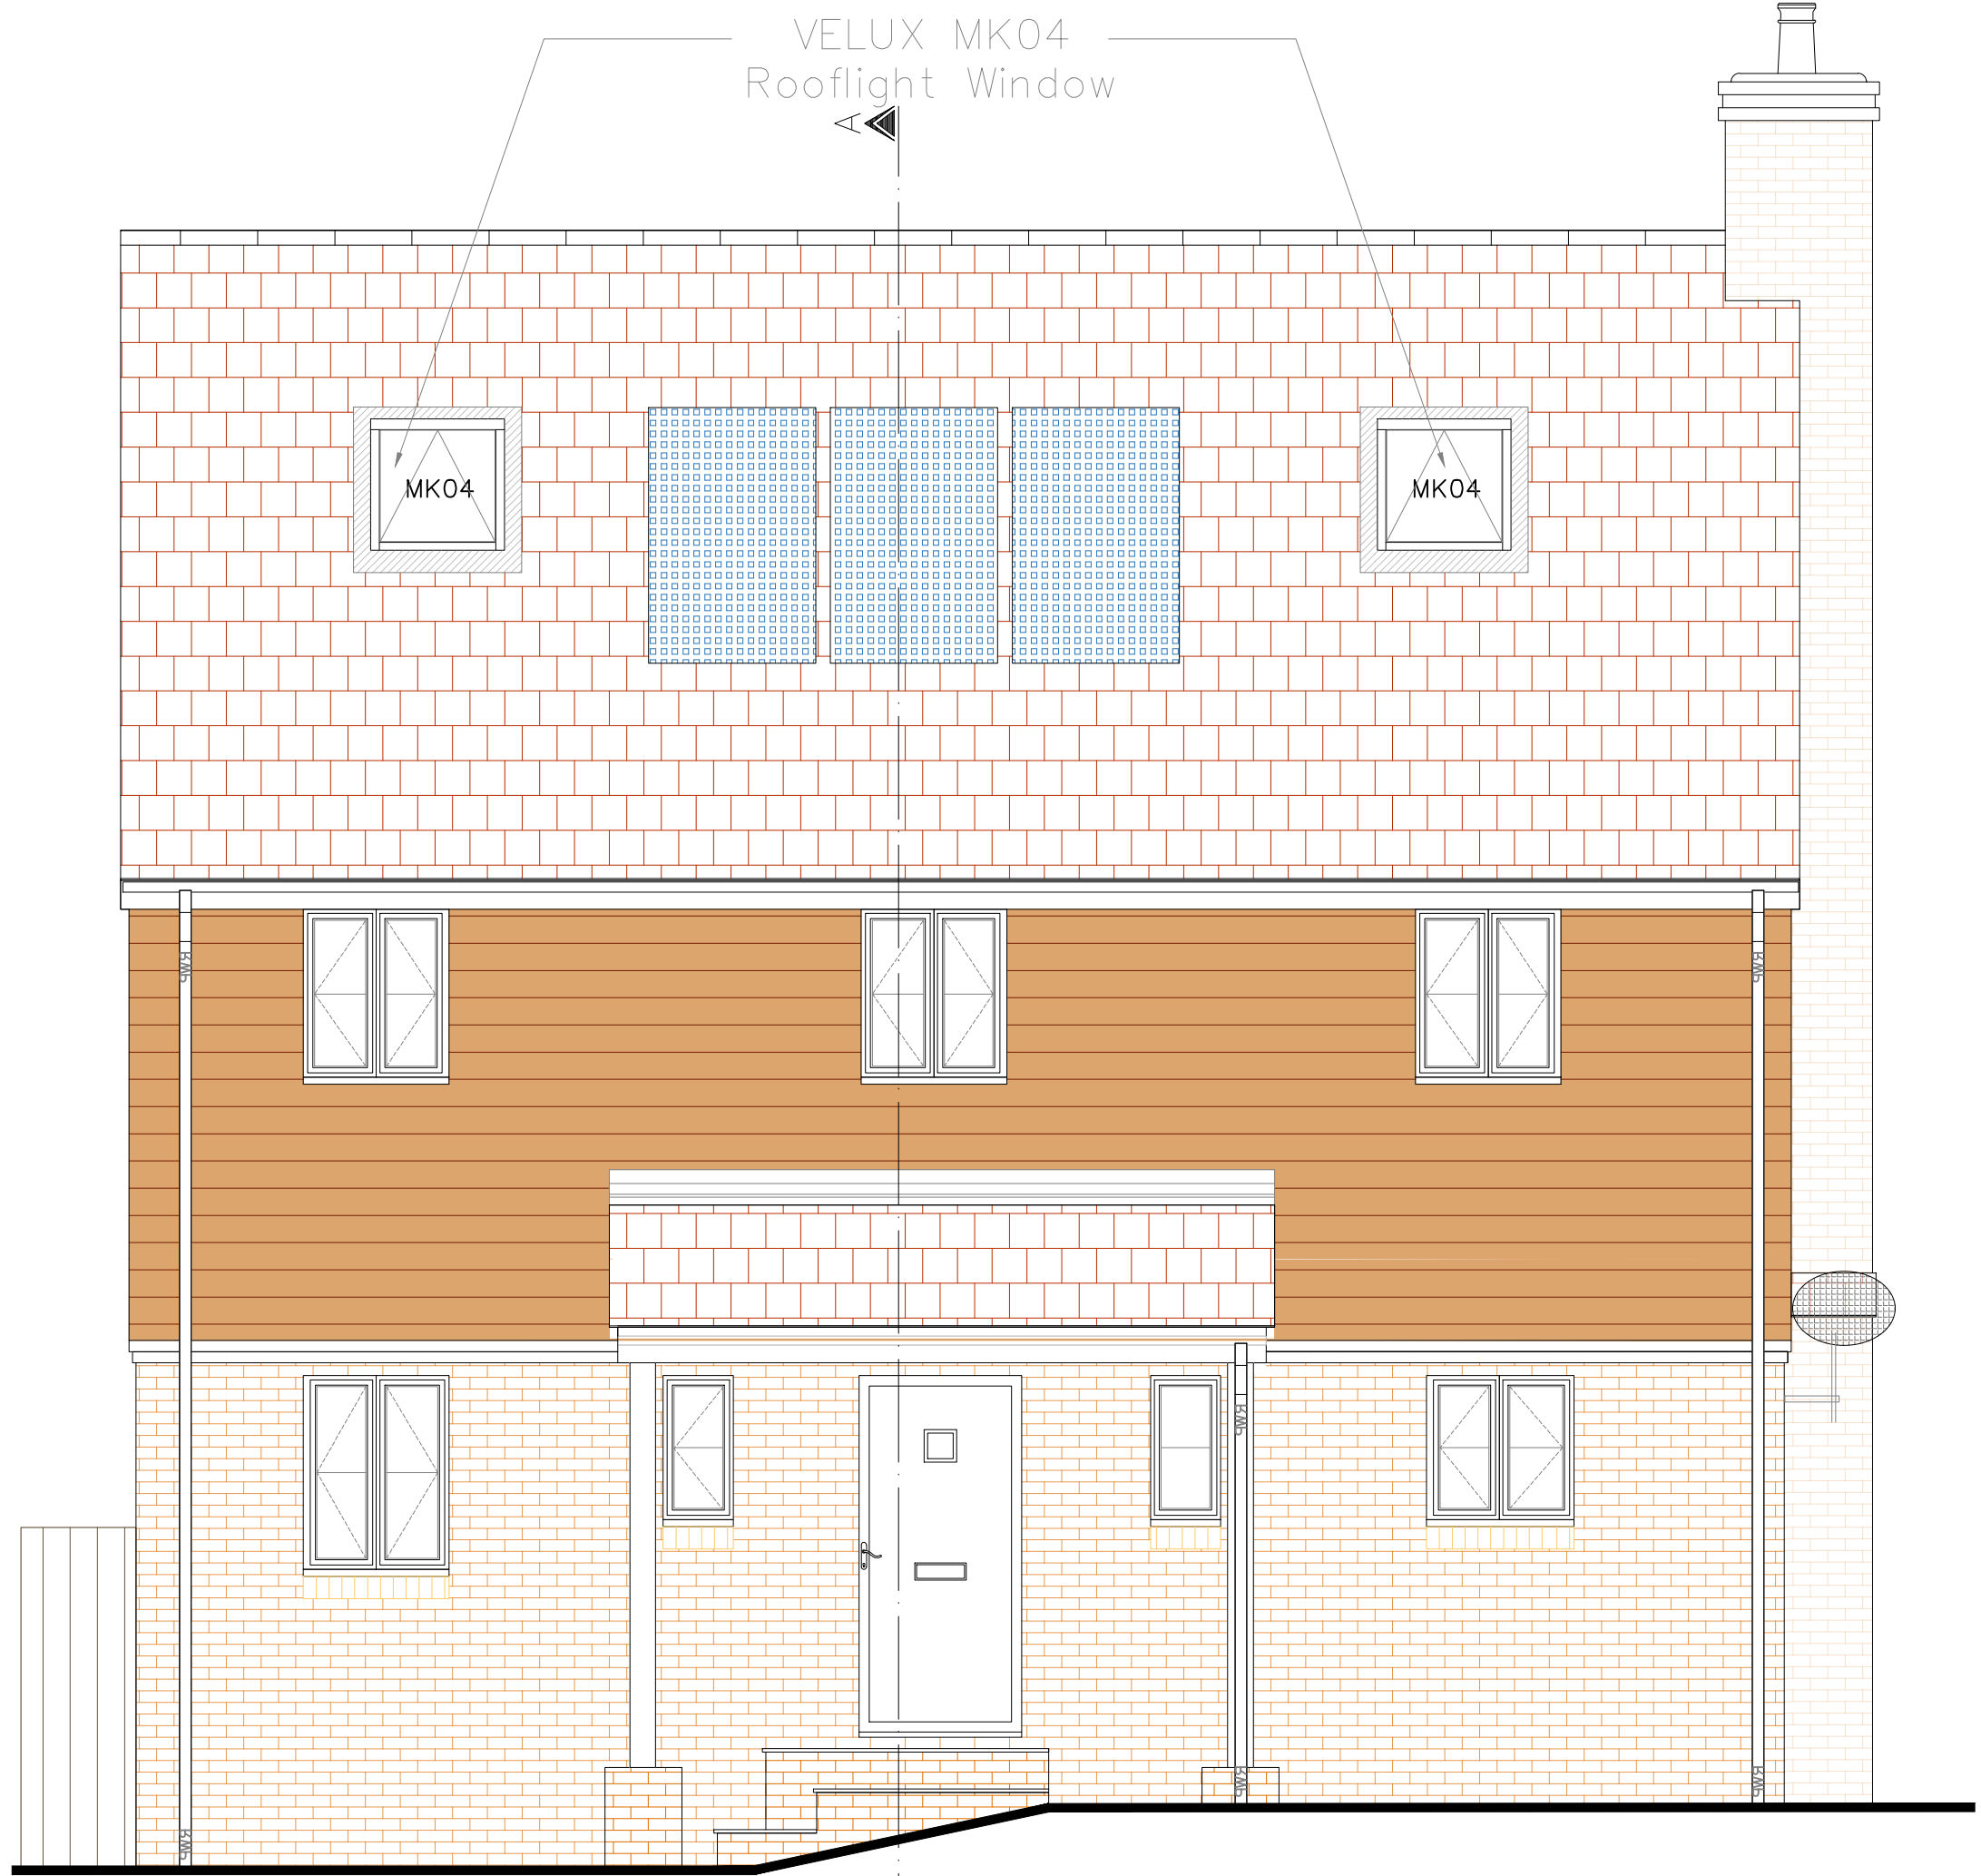

VELUX MK04
Rooflight Window

MK04

MK04

PROPOSED FRONT ELEVATION