

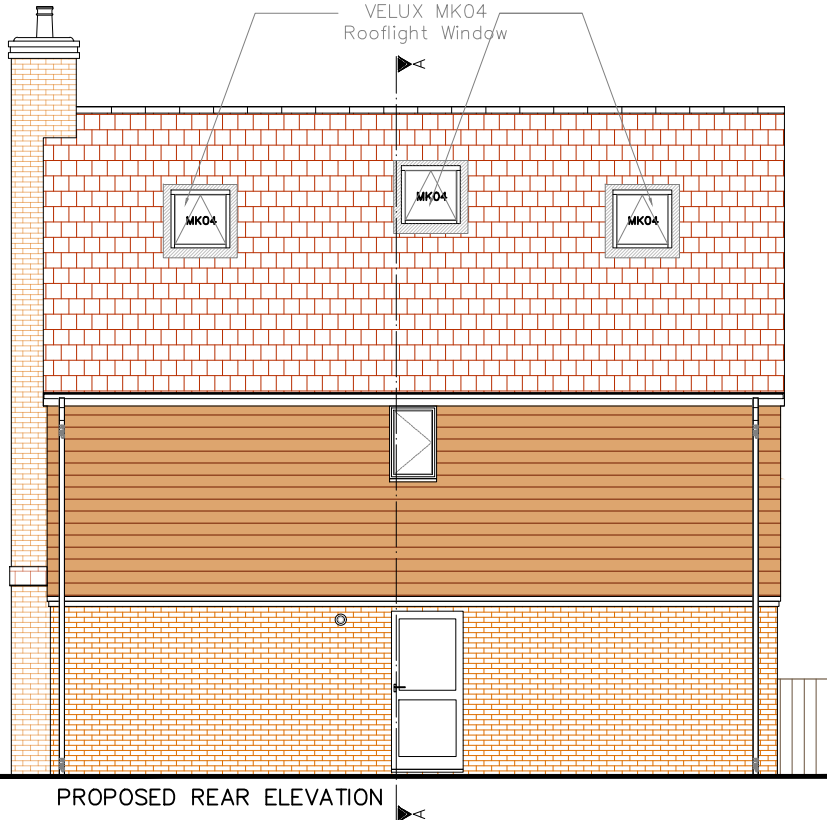
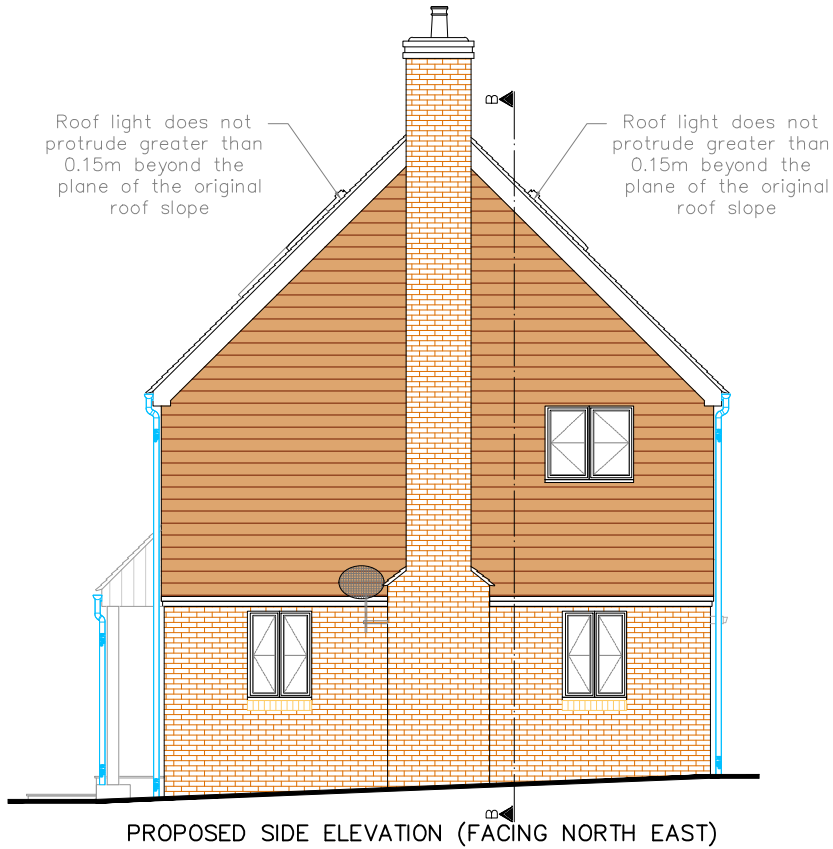
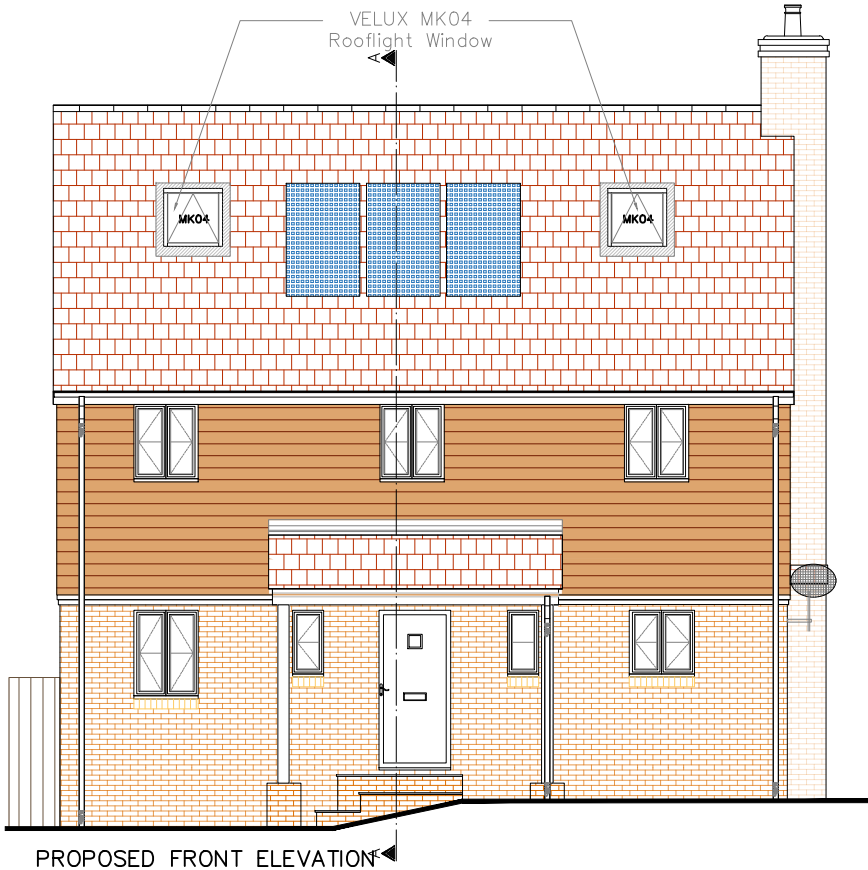


Planning Drawings

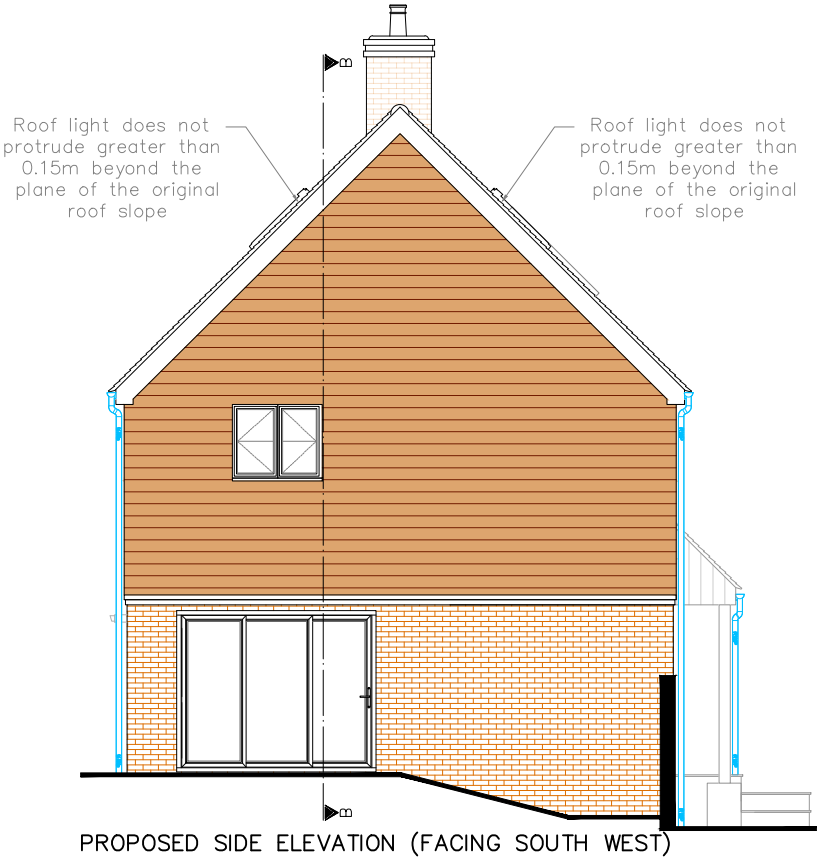

SCALE BAR – 1:100

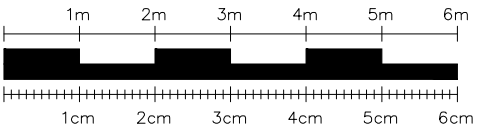

NOTES:
SkyLofts will do everything possible to covert your loft space as per the measurements shown, however, measurements are subject to change on site due to external factors. All measurements shown are approximate and are NOT guaranteed.
Scale from this drawing and use figure dimensions.
Existing foundations, lintels and walls to be exposed if required by Building Control for assessment and upgrading if found to be inadequate.

KEY:

GLASS DOOR =	GLASS UNIT ABOVE DOOR =	NO DOOR =	DOUBLE DOOR =	POCKET DOOR =	SLIDING DOOR =	FUSE BOX =	GAS METER =	WATER METER =	SOIL VENT PIPE =	GUTTERING DOWNPIPE =	THERMAL HEAT STORE =
GD	GU	ND	DD	PD	SLD	FUSE	GAS	WATER	SVP	RWP	THS

SKYLOFTS
Westmead House
Farnborough
GU14 7LP
TEL: 01252 500 872

SITE:		23, Dragonfly Way, Eastleigh, Hampshire SO50 4DD	
CLIENT:		Mr. James & Mrs Faith Fisher	
PROJECT:		Roof light loft conversion	
TITLE:		Proposed Elevations	
DATE:		23.05.2022	REF: Fisher/5683
DWG NO:		LDC .08	SCALE: 1: 50 @ A3
REVISION:		—	DWG BY: AI