


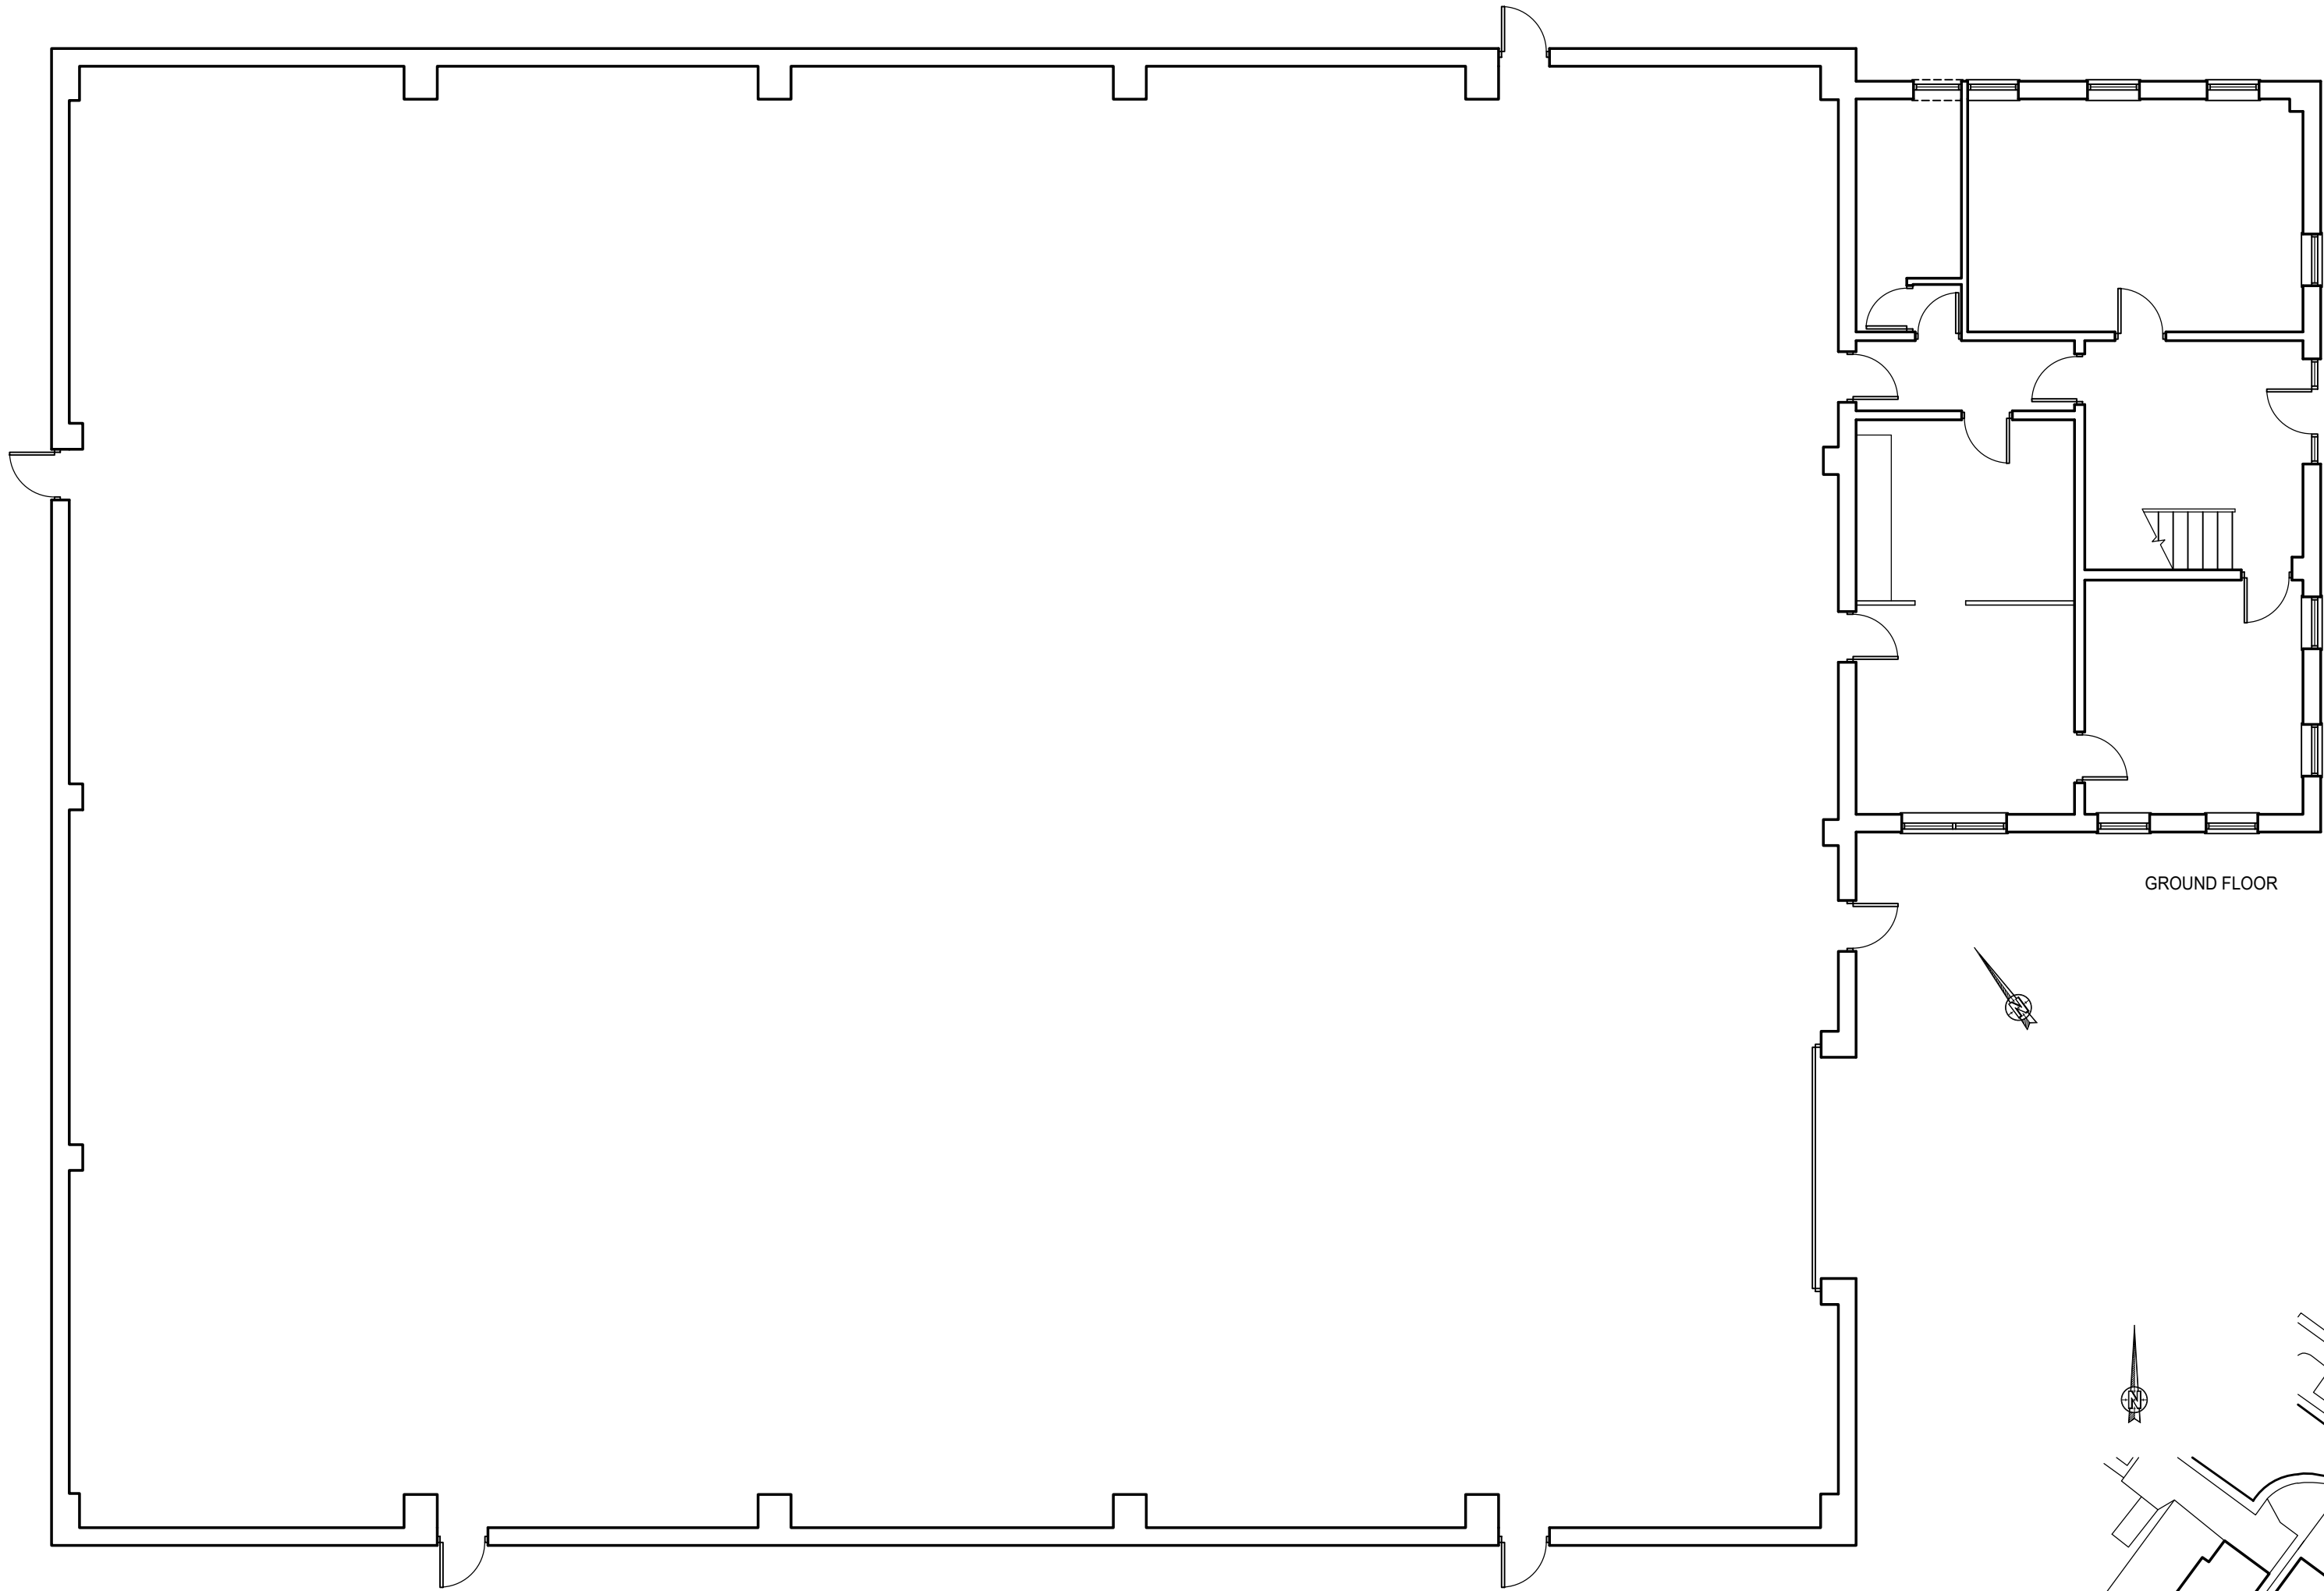
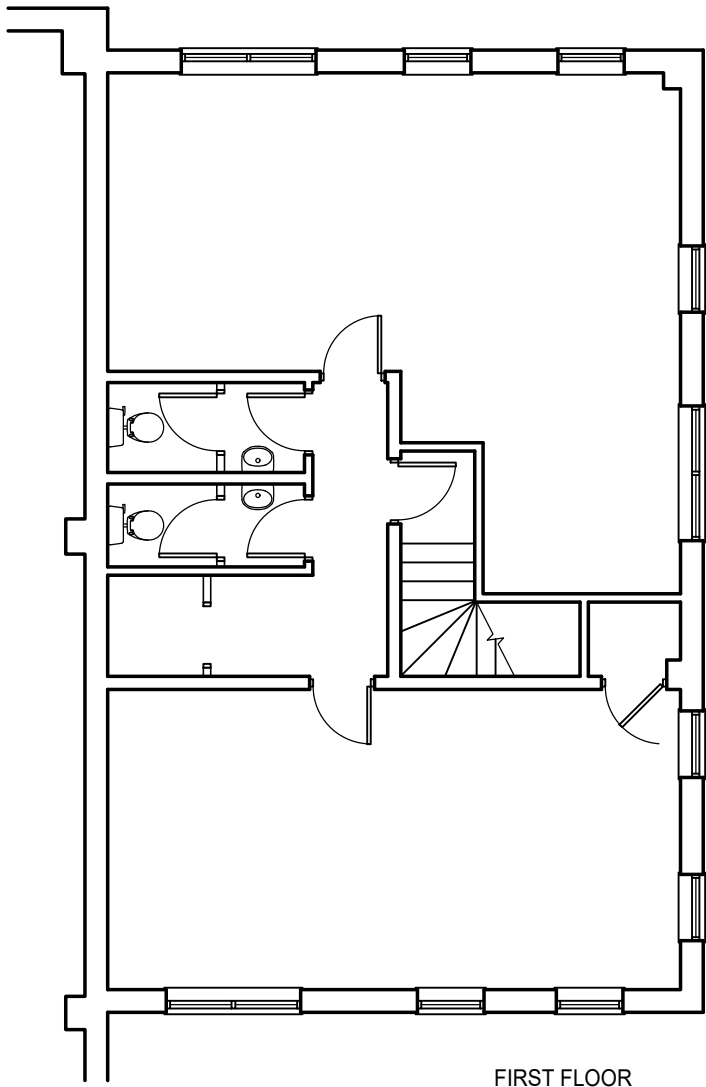


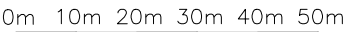

GROUND FLOOR

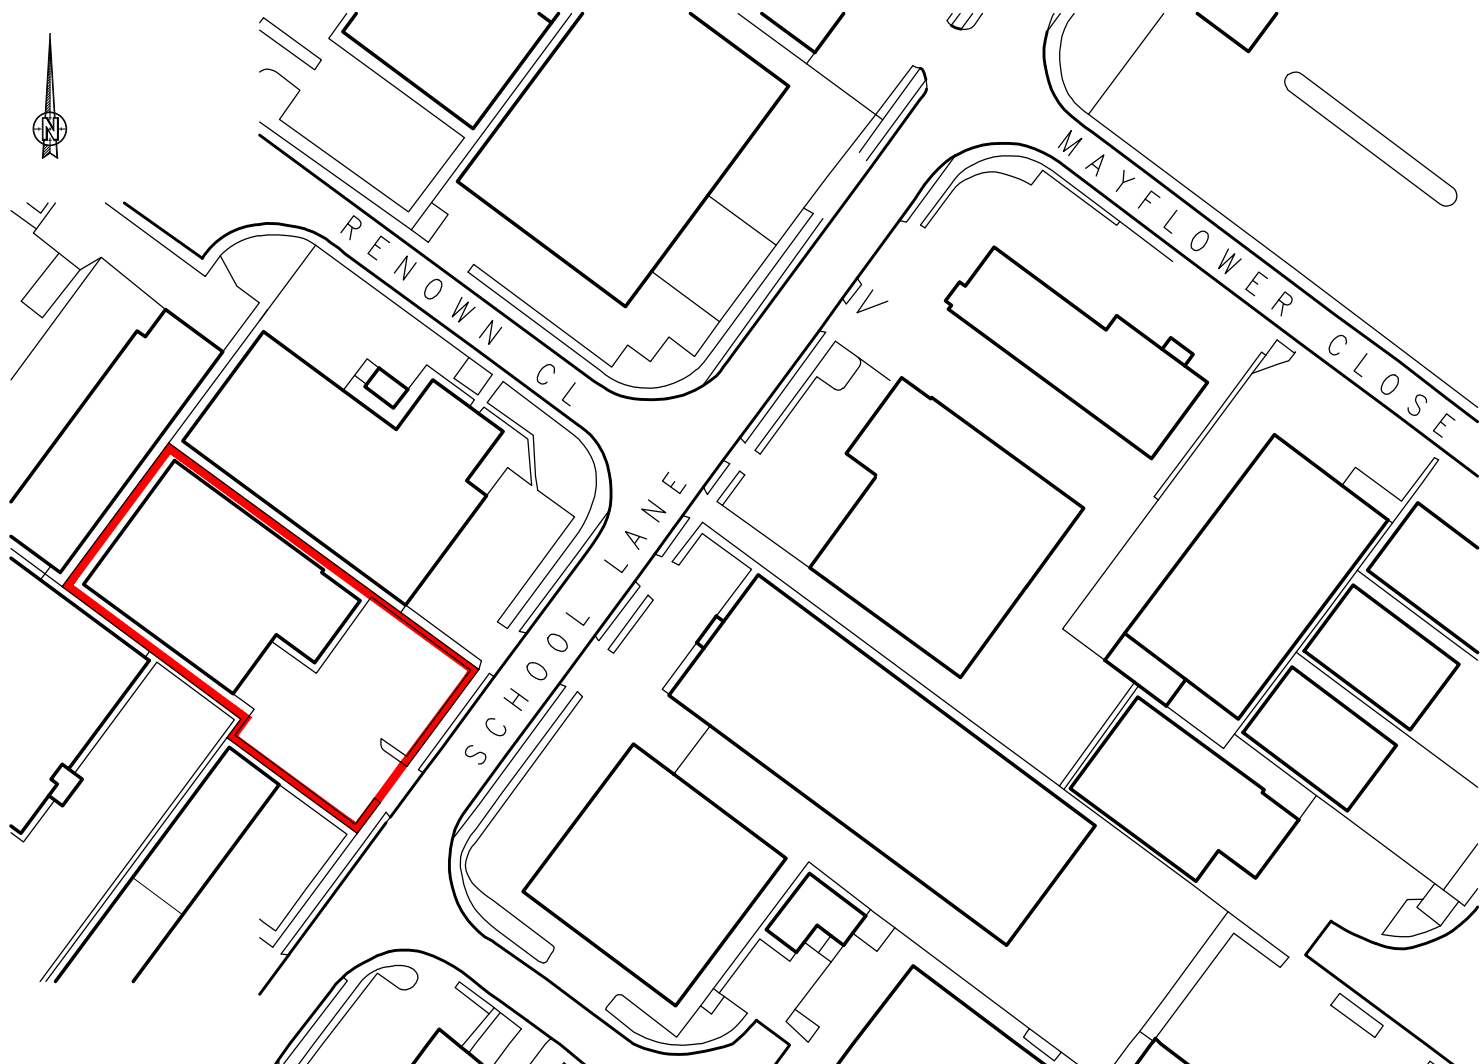

FIRST FLOOR

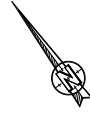

K.A.D. Licensed O.S. No. 100047482

Rev		Revision		By	Date														
KNIGHT AARCHITECTURAL DDESIGN K.A.D. Ltd The Gatehouse, Admirals Wood 7 Coldest Way Saxbury Green Southampton SO31 7AT t: 07801 346 479 t: 01489 890 194 e: lan@k-a-d.co.uk Client: LAMBERT SMITH HAMPTON Project: EASYSTANDS, SCHOOL LANE CHANDLER'S FORD Drawing: EXISTING PLANS <table><tr><td>Scale</td><td>1:100@A2</td><td>Date</td><td>JUNE 2016</td></tr><tr><td>Project no.</td><td>Sequential</td><td>Block/Floor</td><td>Detail</td><td>Rev</td></tr><tr><td>KAD</td><td>01</td><td>A</td><td>SK1</td><td>.</td></tr></table>						Scale	1:100@A2	Date	JUNE 2016	Project no.	Sequential	Block/Floor	Detail	Rev	KAD	01	A	SK1	.
Scale	1:100@A2	Date	JUNE 2016																
Project no.	Sequential	Block/Floor	Detail	Rev															
KAD	01	A	SK1	.															