



A3 PRINT SIZE
Do NOT scale from this drawing.
~~A3 PRINTSIZE @ 1:100 SCALE~~

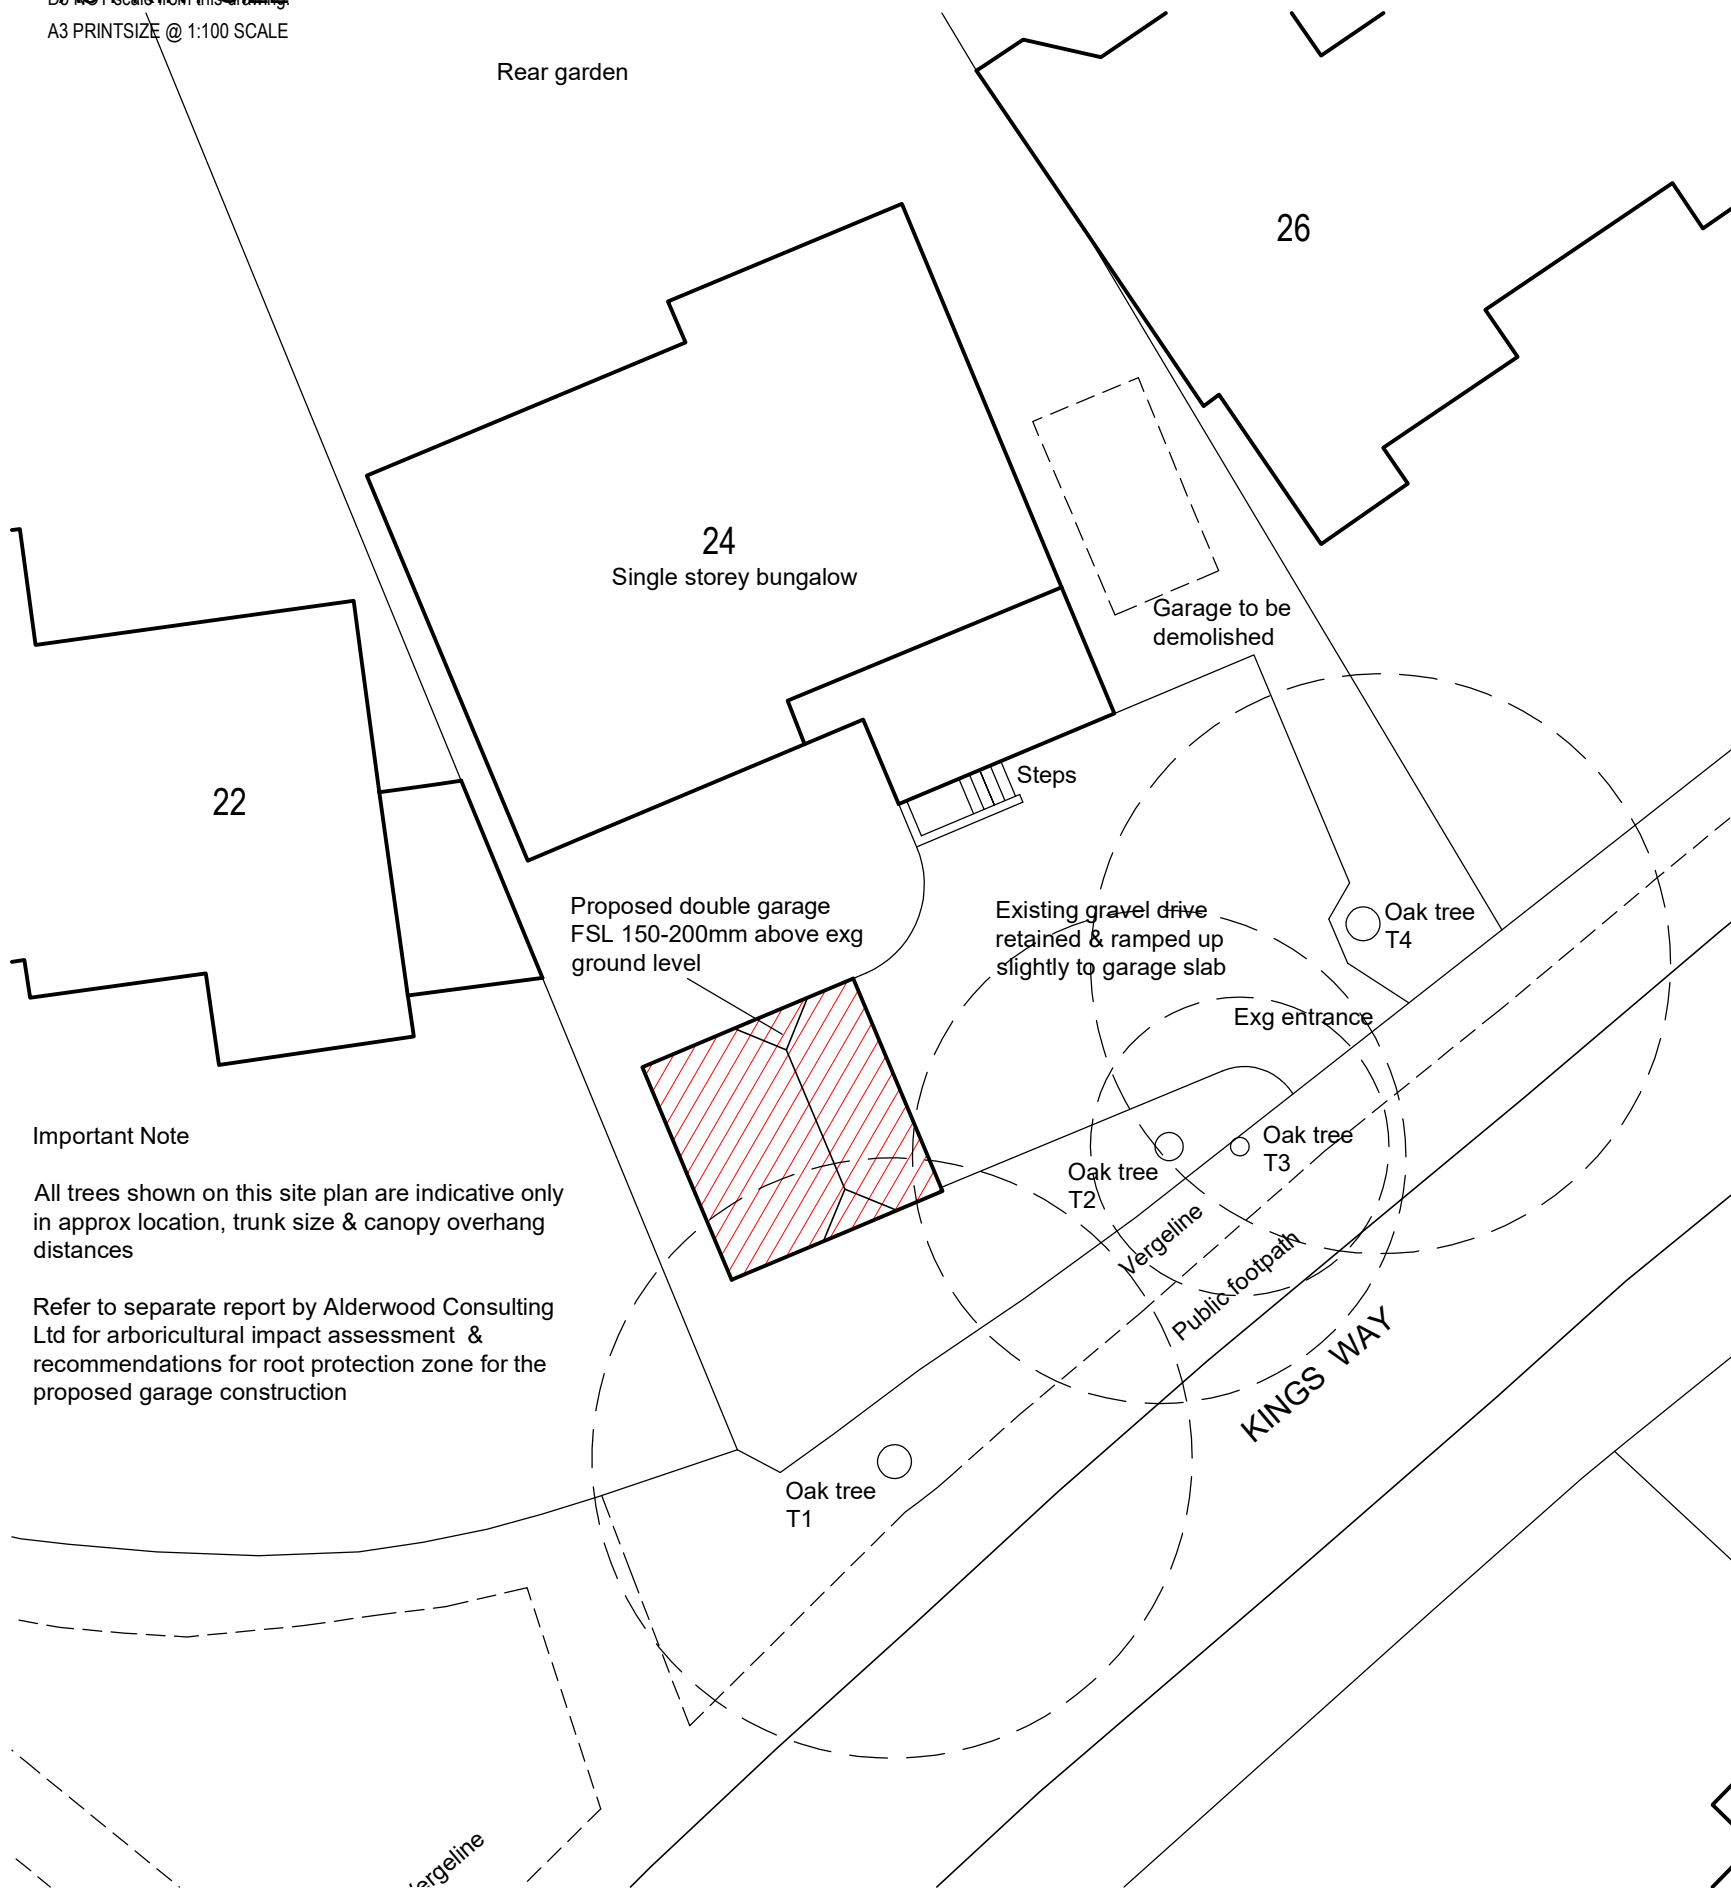

Site Block Plan

Scale 1:200

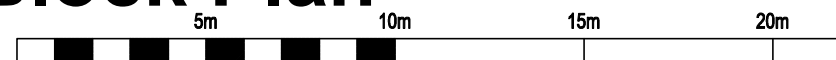

Ordnance Survey (c) Crown Copyright 2022. All rights reserved. Licence number 100022432

Site Location Plan

Scale 1:1250



U R B A N A R C H I T E C T U R E		Mobile : 07815 109494
Malcolm Stevens BA (Hons) Arch Tech Email : malcstevens@urban-architecture.co.uk		

Project 24 KINGSWAY CHANDLERS CHANDLERS FORD EASTLEIGH SO53 1EN	Project No P22005
	Date MAR 2022 Scale 1:1250/200
Drawing Title SITE LOCATION & BLOCK PLAN LAYOUTS	Drawing No P01
Client MR & MRS P EVANS	Revision

This drawing is copyright of the Architectural Designer & must not be reproduced without express permission