


- NOTES
1.

This drawing is the copyright of **NA PALMER DESIGN LTD**. It may not be copied, altered or reproduced in any way whatsoever neither passed to a third party without their written authority.
2.


Diminensions to be checked on site prior to commencing any work. Any discrepancies should be reported to the project architect immediately.
3.

Listed dimensions must be assumed approximate and checked on site.
4.



If in doubt ask.

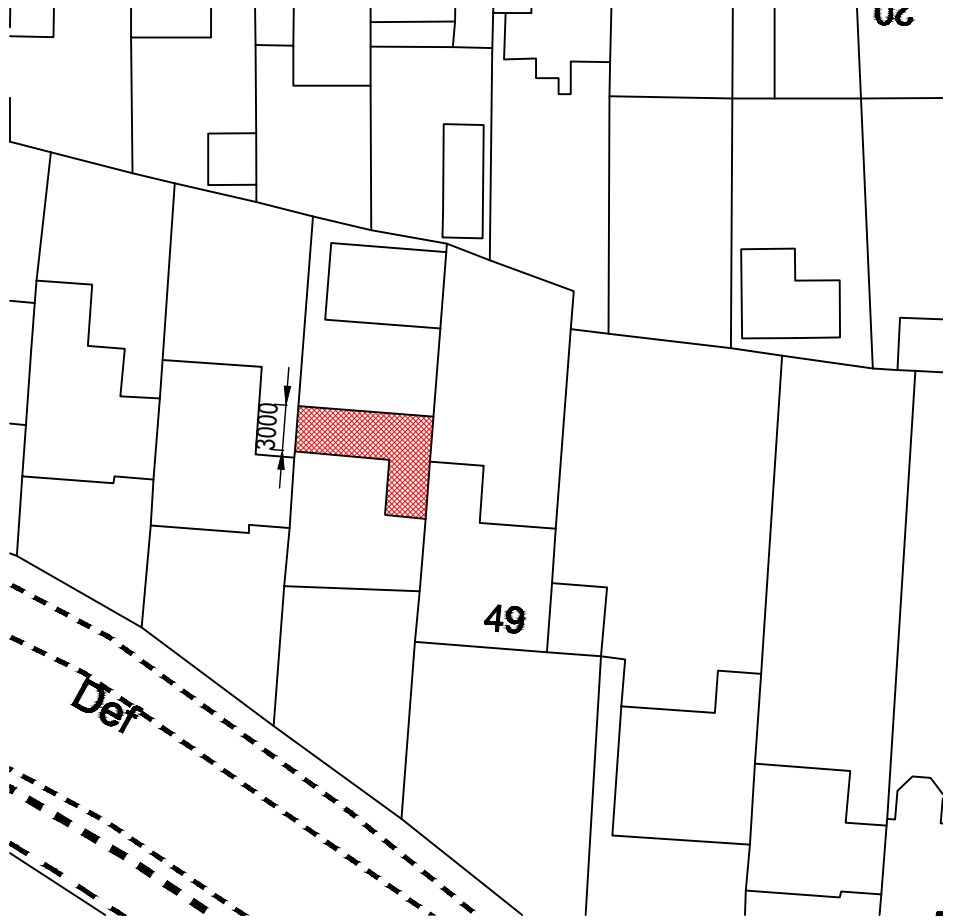

BLOCK PLAN
SCALE 1:500

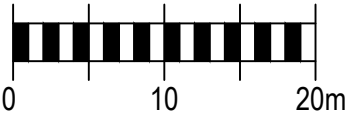

LOCATION PLAN
SCALE 1:1250

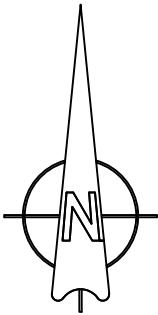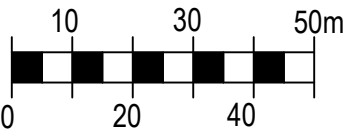

rev.	description	date	by	ch
	drawing status: PLANNING			



**NA PALMER
DESIGN LTD**

NA PALMER DESIGN LTD
PINE LODGE, CHILWORTH DRIVE
CHILWORTH, HAMPSHIRE SO16 7JH
M: 07462536030 E: neil@nyerarch.co.uk

client
MR J EVERETT

project
48 HEATH HOUSE LANE
HEDGE END
SO30 0LE

drawing
BLOCK PLAN
AND
LOCATION PLAN

drawn	scale	checked	date
NAP	1:500 & 1:1250@A3		MAY 22
drawing No.	revision		
10519-PL-01	A		